HPK/2013/0003
HIGH PEAK
13 FEB 2013

DO NOT SCALE | IF IN DOUBT ASK | THIRD ANGLE PROJECTION

GENERAL NOTES

All external walls to be of cavity construction with minimum 50mm cavity. External leaf of brickwork to match existing.
Cavitys to be maintained.
Cavitys to have insulation to LA minimum requirements.
New walls to be brick bonded to existing walls at all junctions.

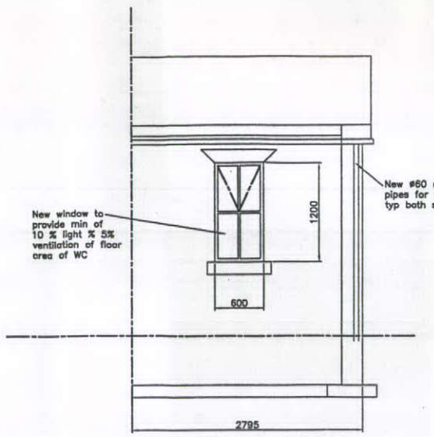

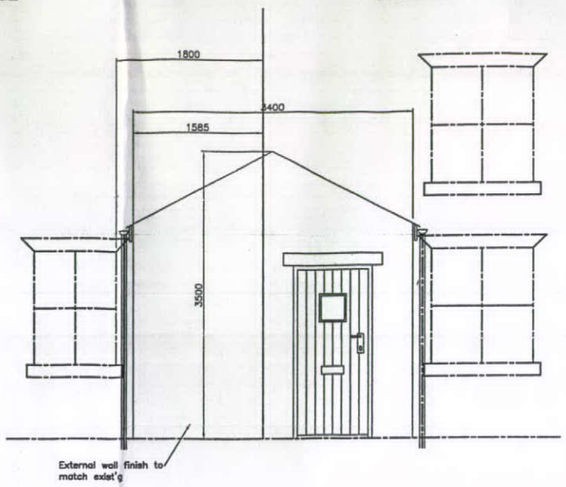

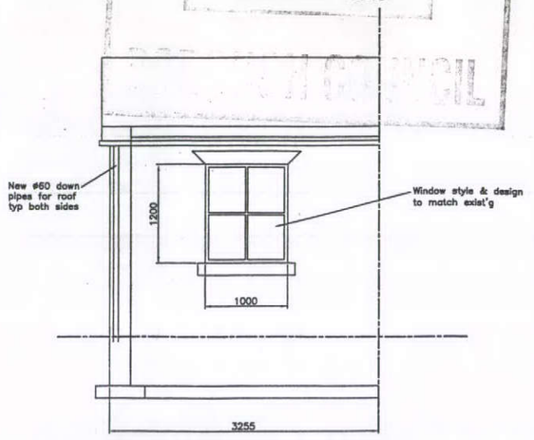

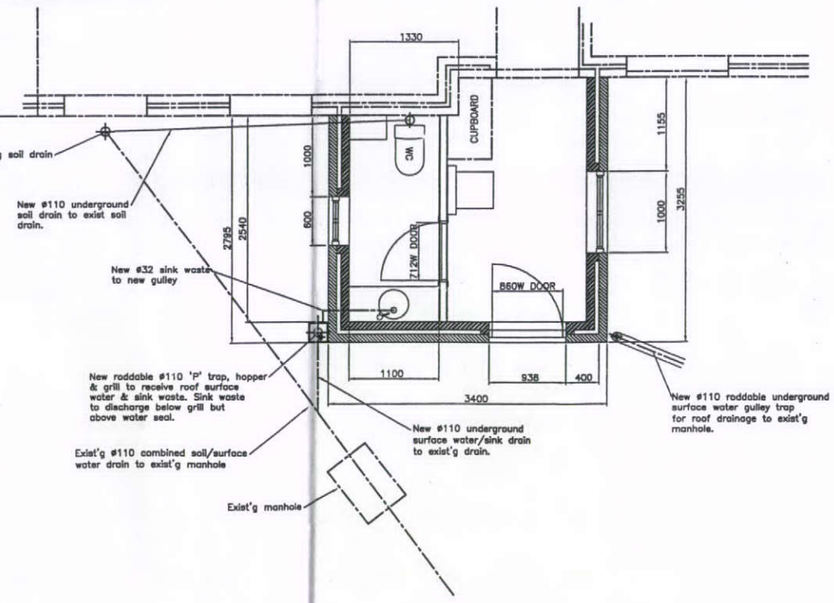

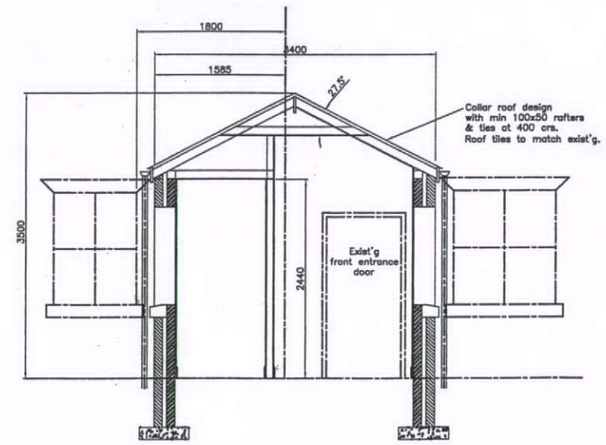

SECTION THRO'

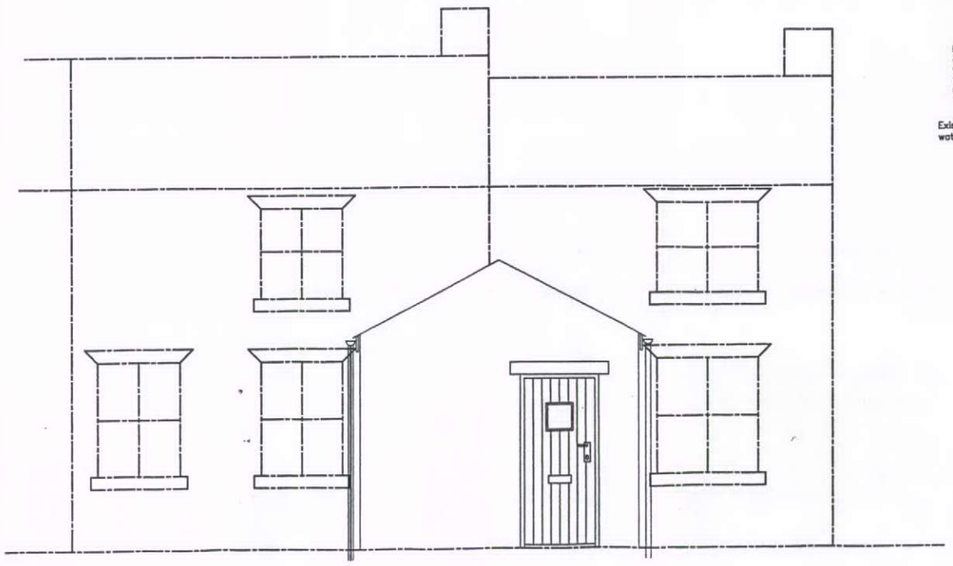

FRONT ELEVATION

ISSUE	DATE	REVISION	SIGN

CHECKED	MATERIAL	TOLERANCES	
TRACED	FINISH	IMP. UP TO + − / ABOVE + −	
DRAWN SW 28.11.12	SCALE 1:25	METRIC UP TO + − / ABOVE + −	
		UNLESS OTHERWISE STATED	
		DIMENSIONS IN: MILLIMETRES	

Mr.K. LOCKE
Chapel Rd.,Whaley Bridge, High Peak, Derbyshire, SK3 7EN
TEL:-01663 733756
MOB:-07538501627

TITLE
PROPOSED PORCH TO FRONT OF EXISTING PROPERTY

Drg No 2012-11