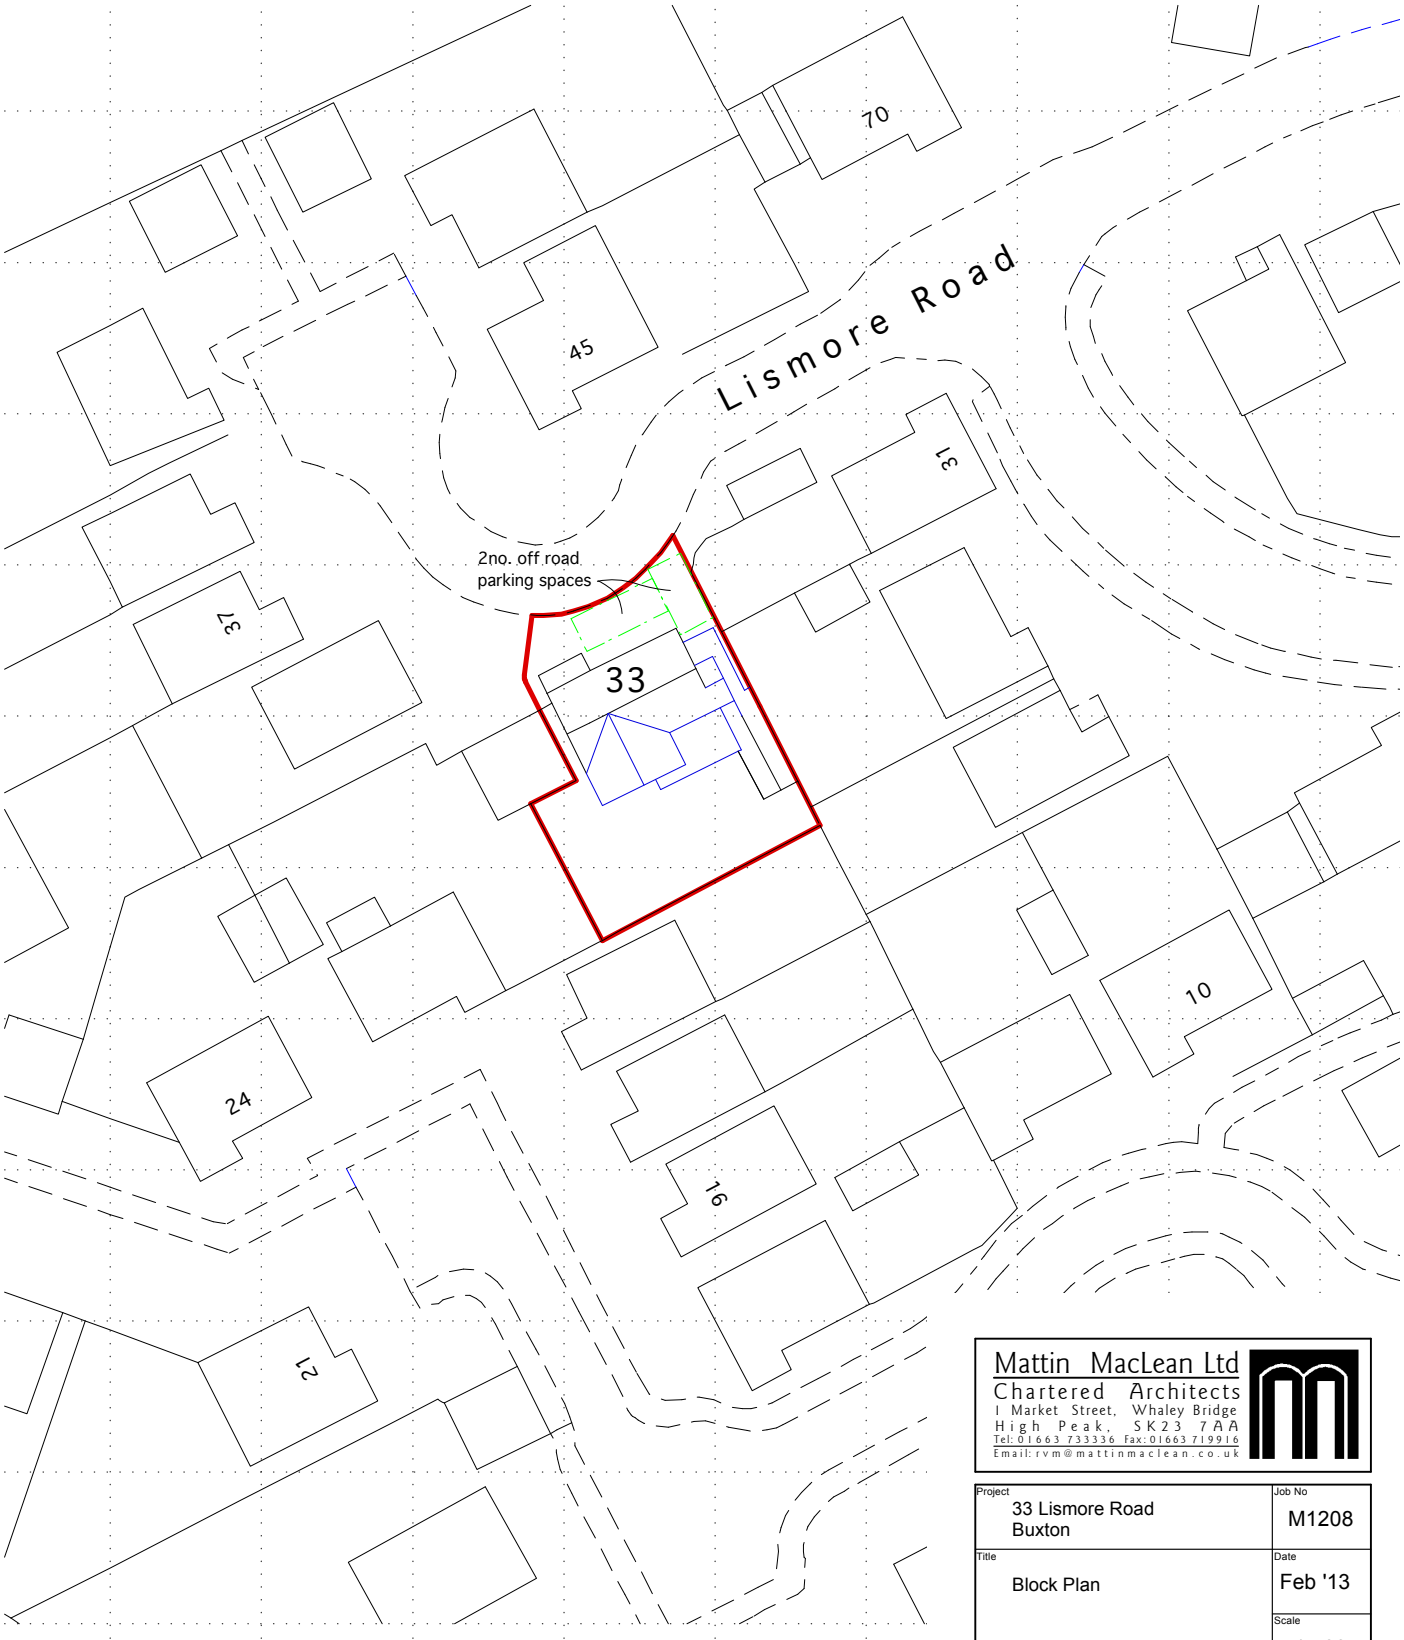

Ordnance Survey (c) Crown Copyright 2012. All rights reserved. Licence number 100020449

0 10 20 30m

Mattin MacLean Ltd
Chartered Architects
1 Market Street, Whaley Bridge
High Peak, SK23 7AA
Tel: 01663 733336 Fax: 01663 719916
Email: rvm@mattinmaclean.co.uk

Project	Job No
33 Lismore Road Buxton	M1208
Title	**Date**
Block Plan	Feb '13
	Scale
	1:500

Category	CISfb Element	Sequential No	Revision
at A4		02	

THESE DWGS. ARE FOR PLANNING APPROVAL ONLY AND SHOULD NOT BE USED FOR ANY OTHER PURPOSE WITHOUT PRIOR CONSENT OF THE ARCHITECT.