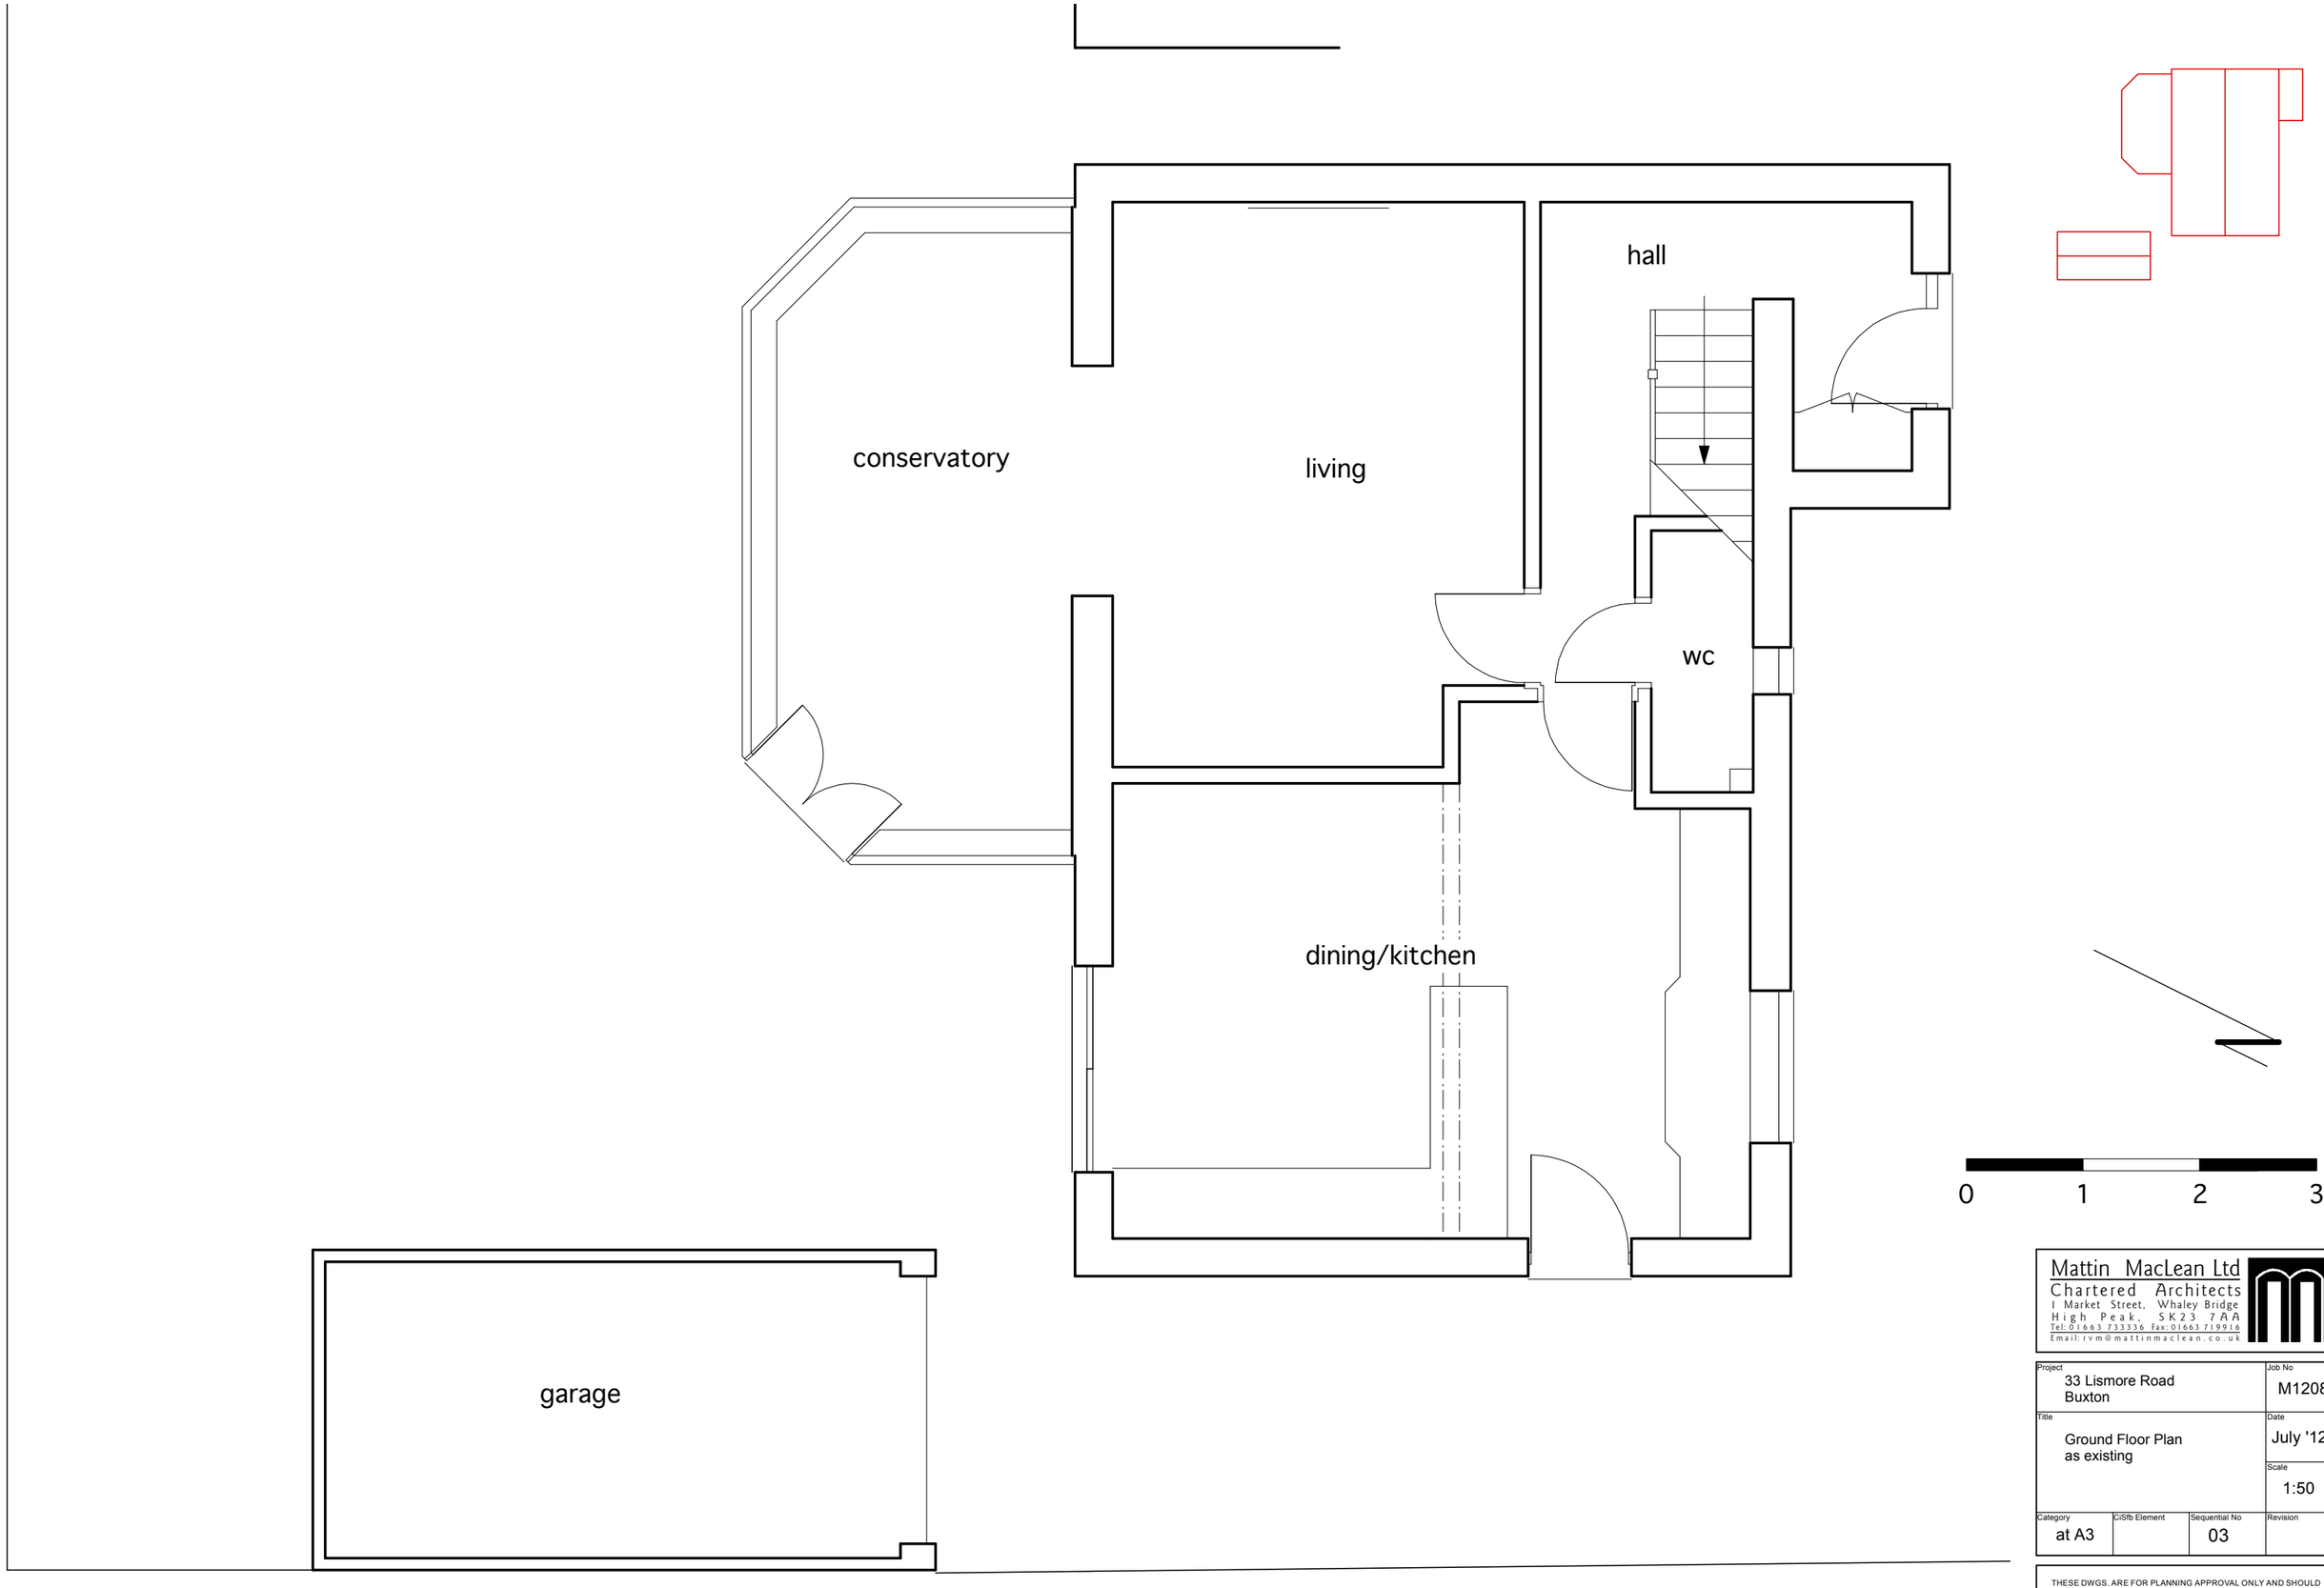

Mattin MacLean Ltd
Chartered Architects
1 Market Street, Whaley Bridge
High Peak, SK23 7AA
Tel:01663 733336 Fax:01663 719916
Email:rvm@mattinmaclean.co.uk

Project	Job No
33 Lismore Road Buxton	M1208
Title	**Date**
Ground Floor Plan as existing	July '12
	Scale
	1:50

Category	CiSfb Element	Sequential No	Revision
at A3		03	

THESE DWGS. ARE FOR PLANNING APPROVAL ONLY AND SHOULD NOT BE USED FOR ANY OTHER PURPOSE WITHOUT PRIOR CONSENT OF THE ARCHITECT.