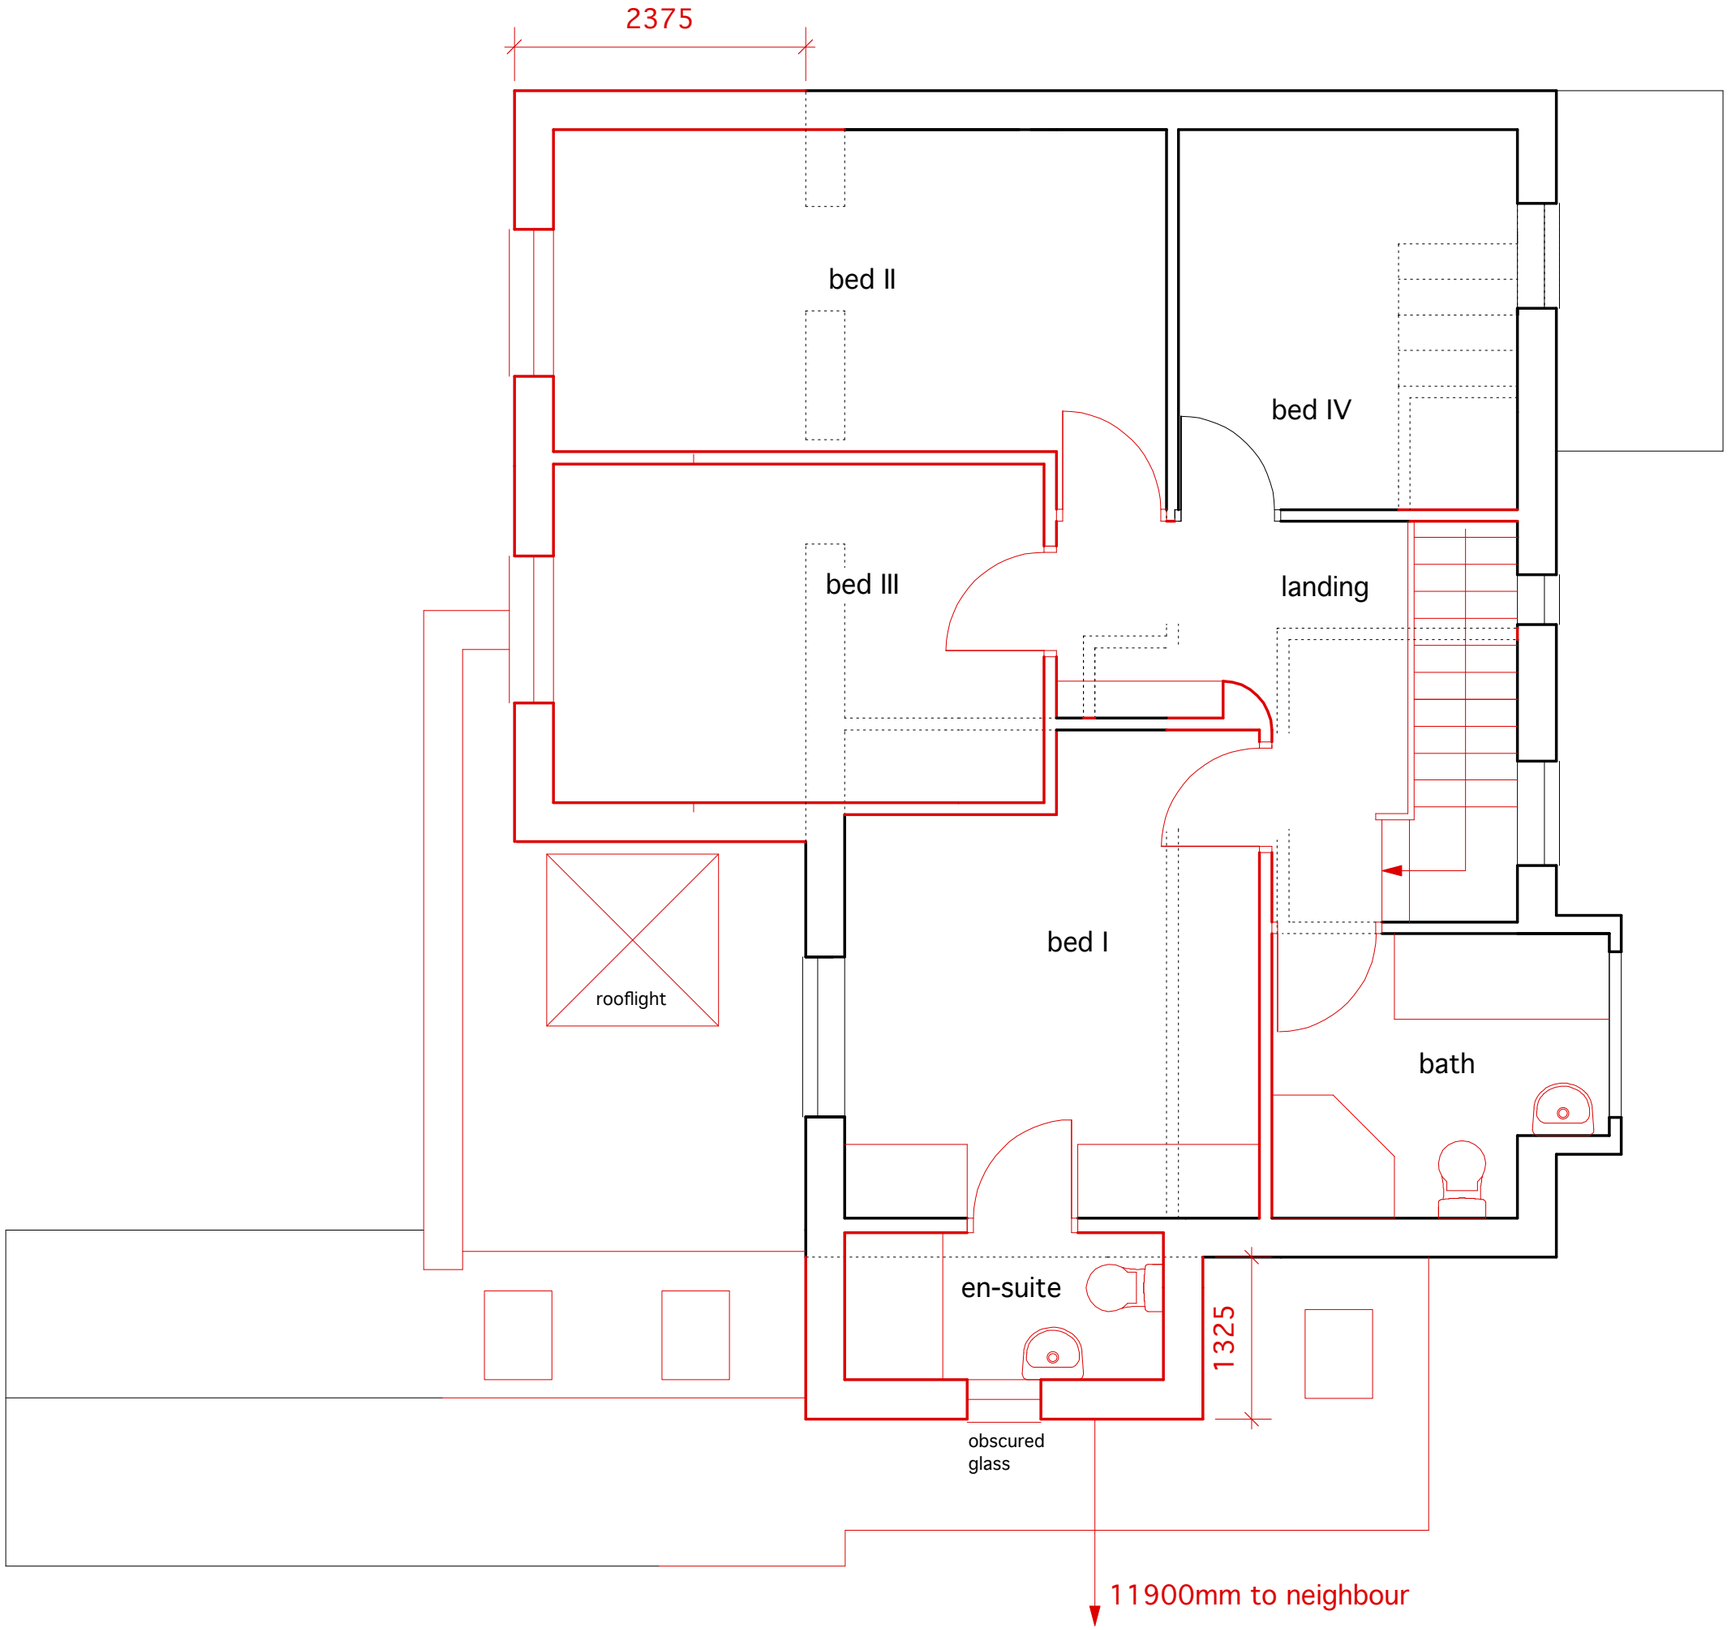

0 1 2 3m

Mattin MacLean Ltd
Chartered Architects
1 Market Street, Whaley Bridge
High Peak, SK23 7AA
Tel: 01663 733336 Fax: 01663 719916
Email: rvm@mattinmaclean.co.uk

Project	Job No
33 Lismore Road Buxton	M1208
Title	Date
First Floor Plan as proposed	Feb '13
	Scale 1:50

Category	CiSfb Element	Sequential No	Revision
at A3		07	

THESE DWGS. ARE FOR PLANNING APPROVAL ONLY AND SHOULD NOT BE USED FOR ANY OTHER PURPOSE WITHOUT PRIOR CONSENT OF THE ARCHITECT.