HPK/2013/0081
13 FEB 2013
UGH COUNCIL

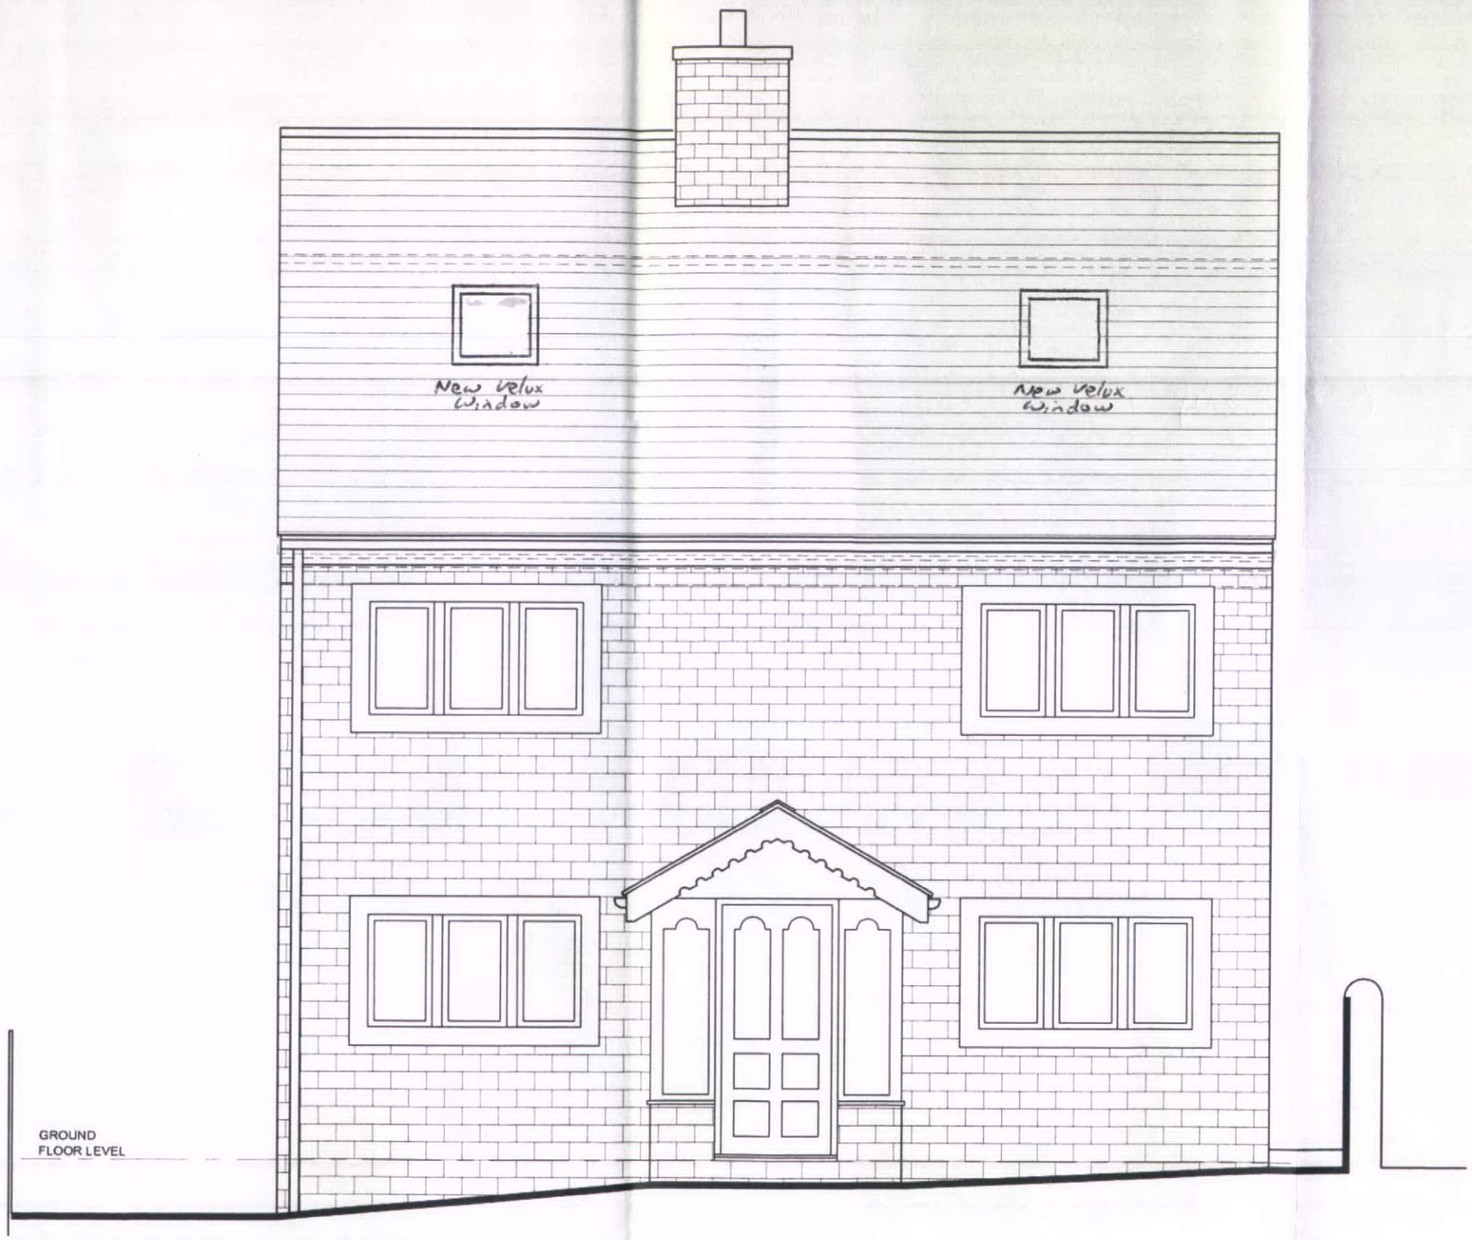

PROPOSED FRONT ELEVATION

Addition of Velux Windows
Brierley Green House
Scale 1/50 (A3 size)
29 June 2009
Ref HPK/2008/0577

Drawing 13/02.1