HPK/2013/0081

HIGH PEAK
13 FEB 2013
COUNCIL

Planing Application to vary condition 3 of planning consent HPK/2008/0577
For the addition of Two Velux Windows to Loft

Brierley Green House, 41 Brierley Green, Buxworth

PROPOSED INTERNAL FLOOR LAYOUT FOR LOFT
(Indicative and subject to Building Regulations)
Scale 1:50 **February 2013**

North/Rear

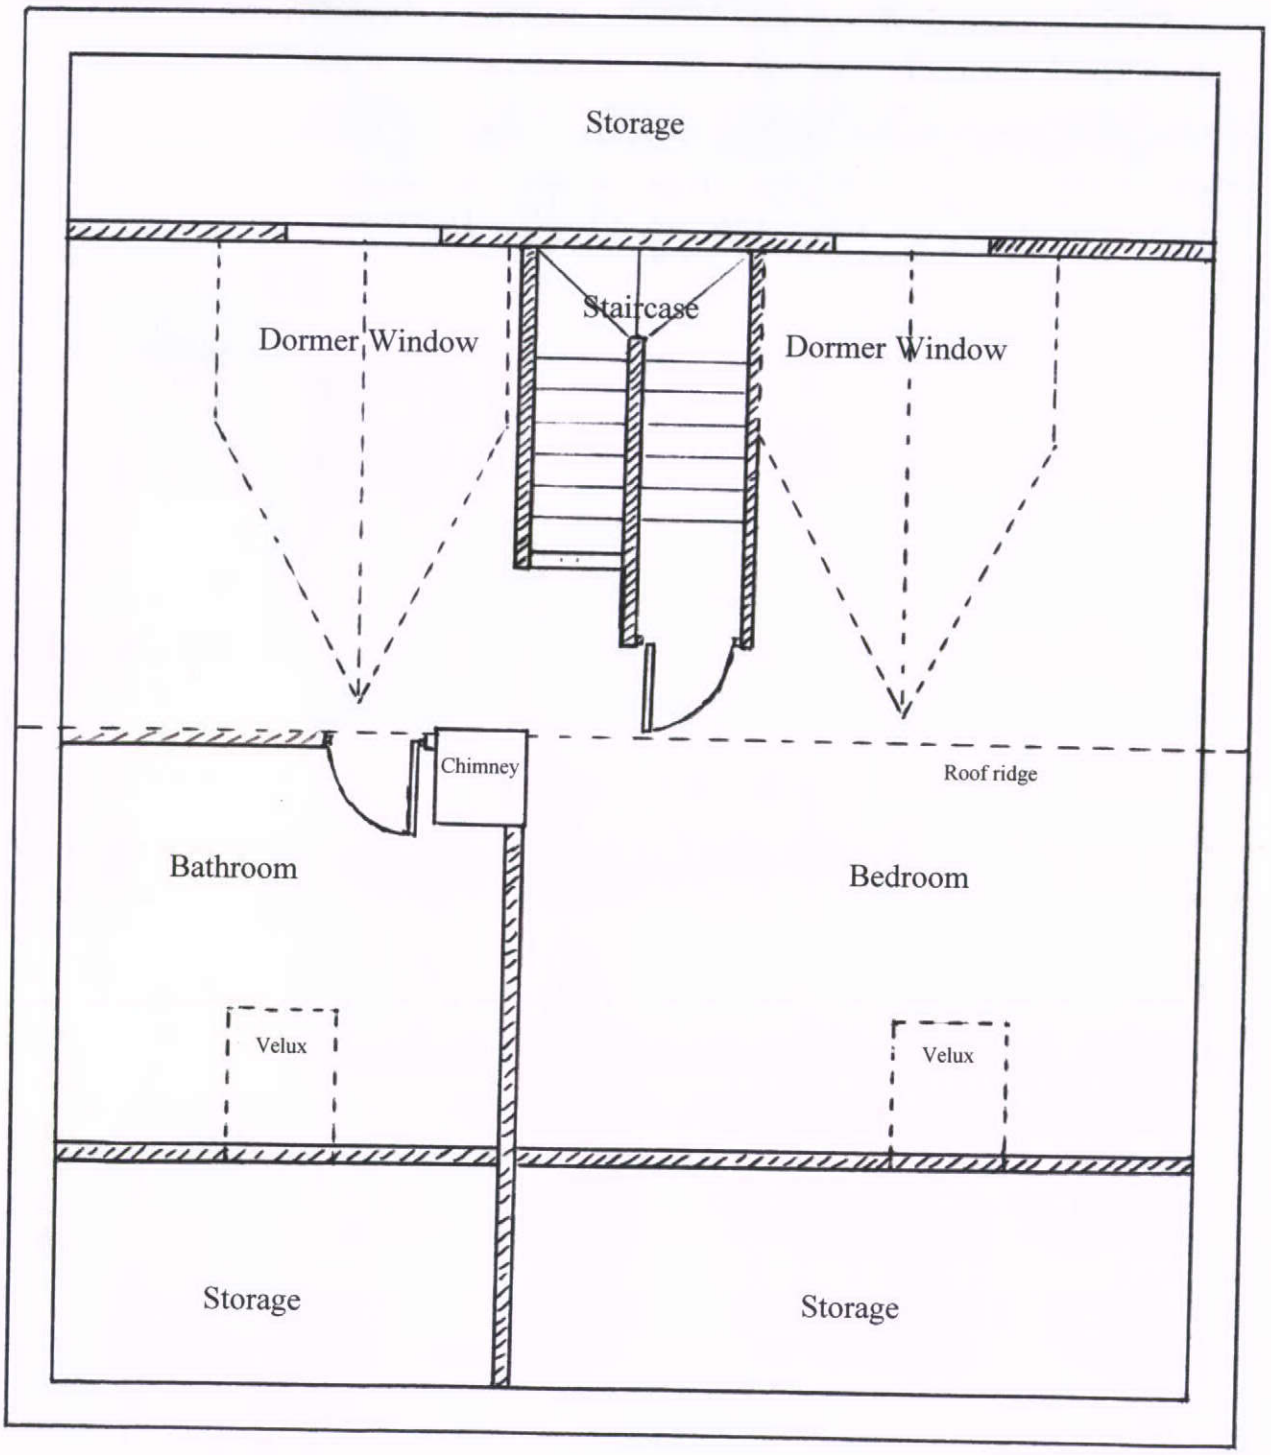

South/Front

01