41 Brierley Green, Buxworth, High Peak, SK23 7NL

HPK/2013/0081

HIGH PEAK
13 FEB 2013
BOROUGH COUNCIL

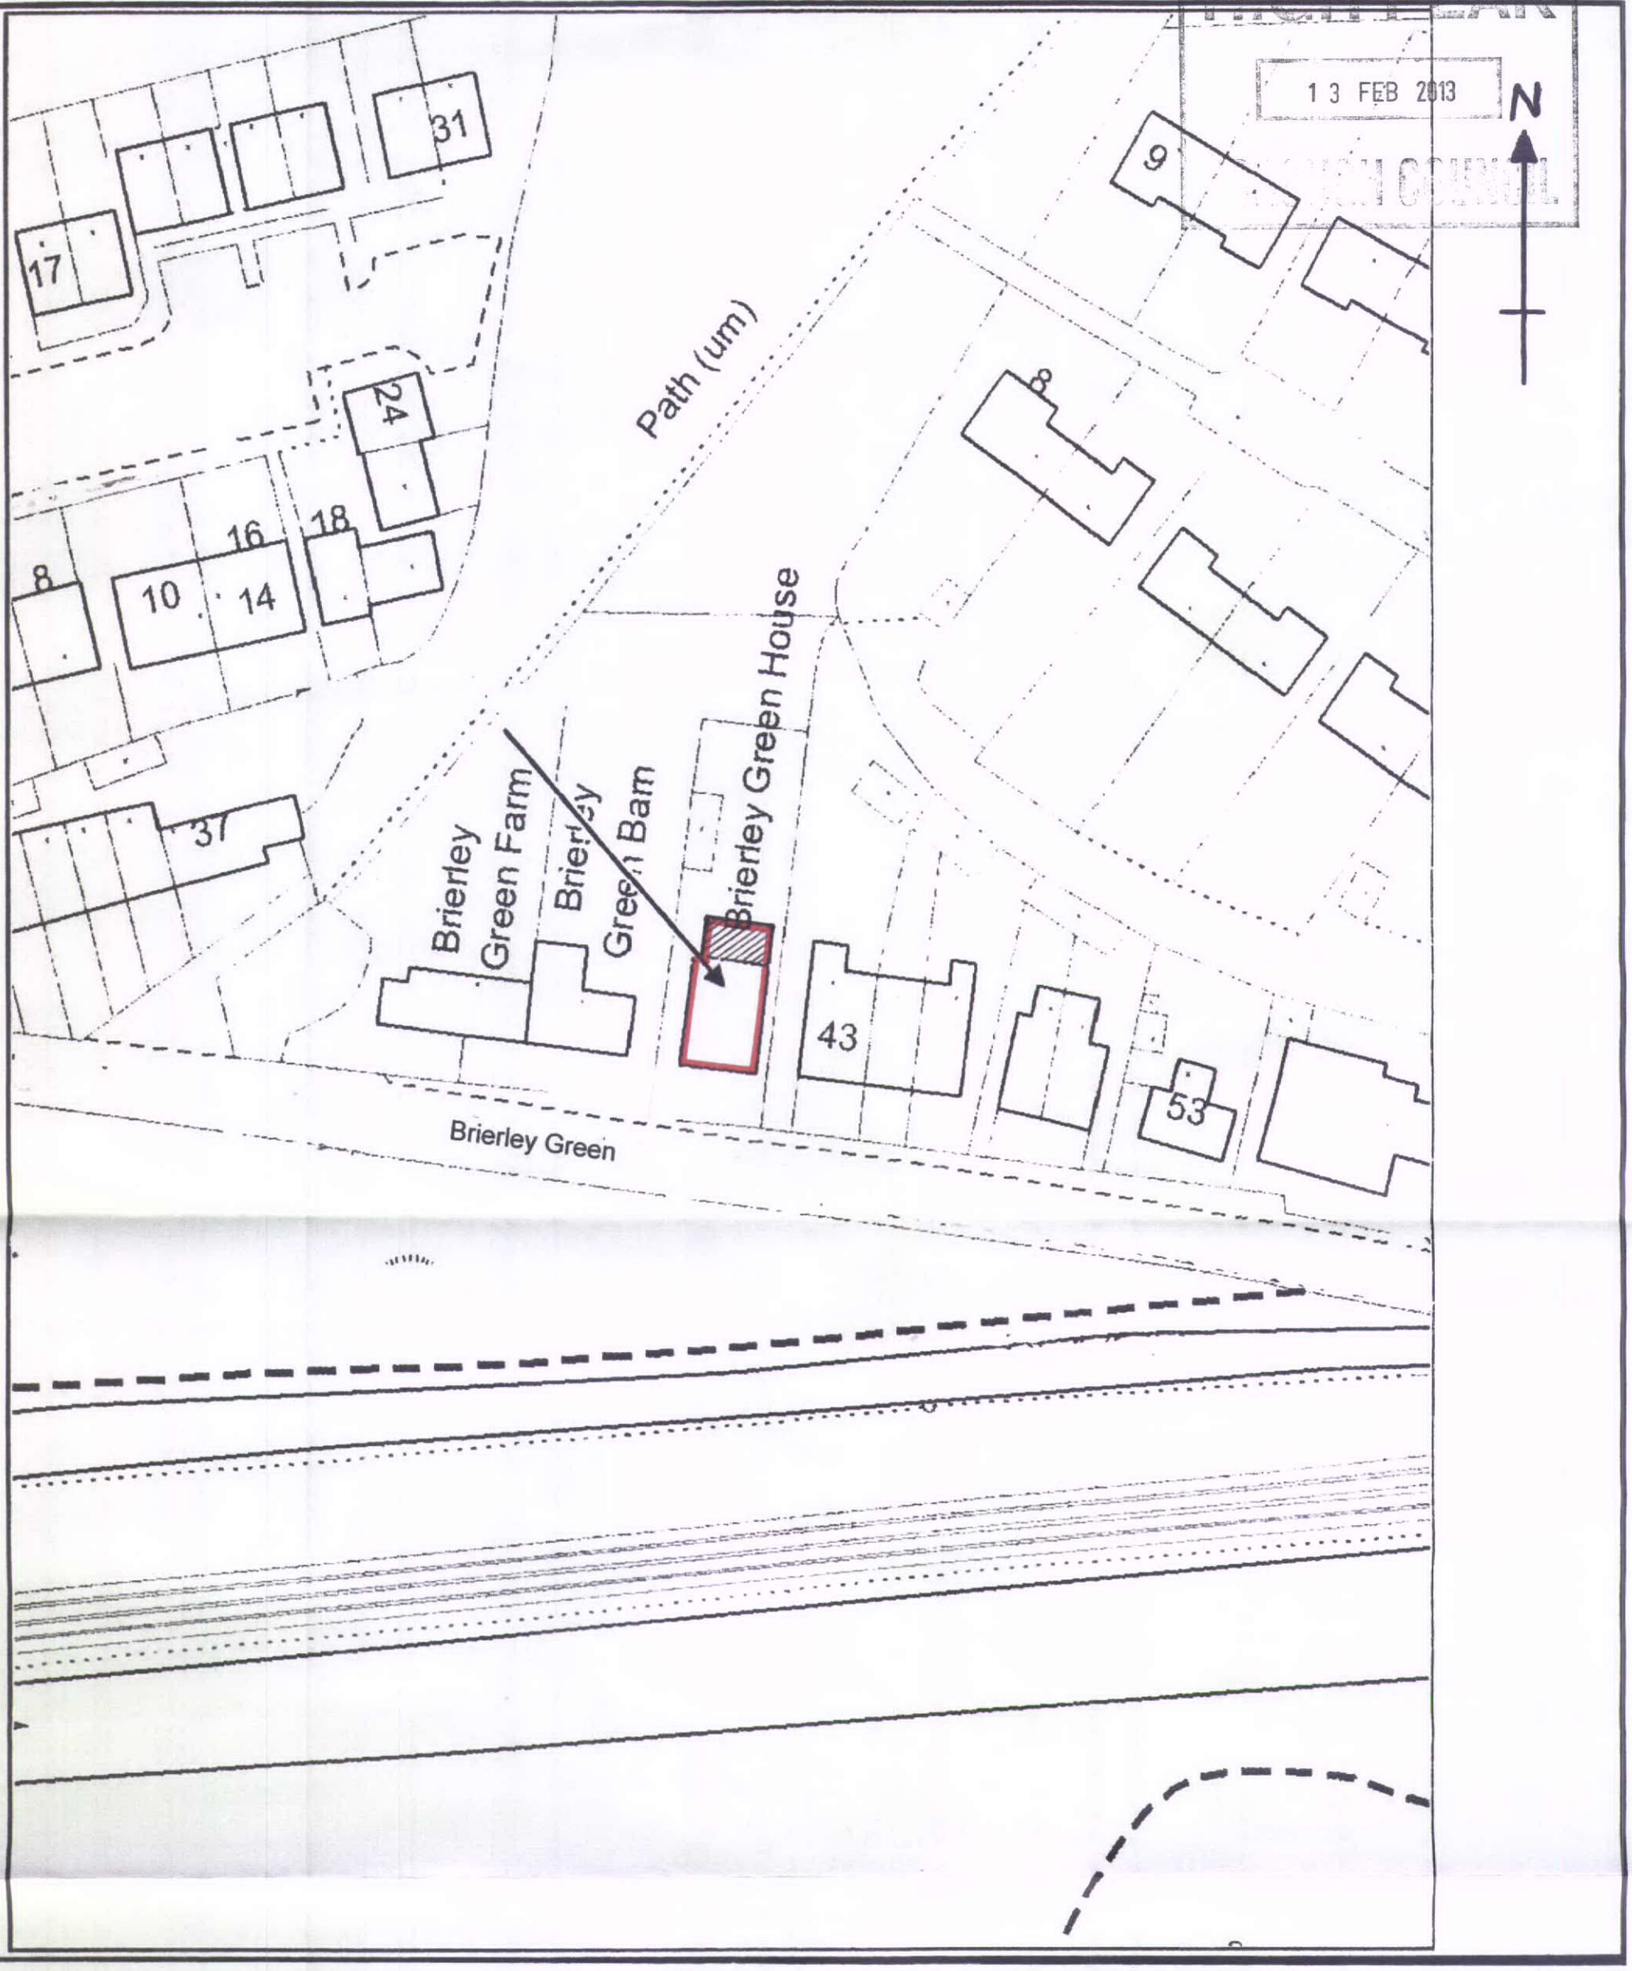


**Planning Application for Single Storey Rear Extension & Loft Conversion**

**Brierley Green House, 41 Brierley Green, Buxworth**

**Site Plan** **Scale 1:500** **August 2008**