HPK/2013/0084
13 FEB 2013

Notes
No dimensions to be scaled from this drawing.
All setting out dimensions to be checked on site.

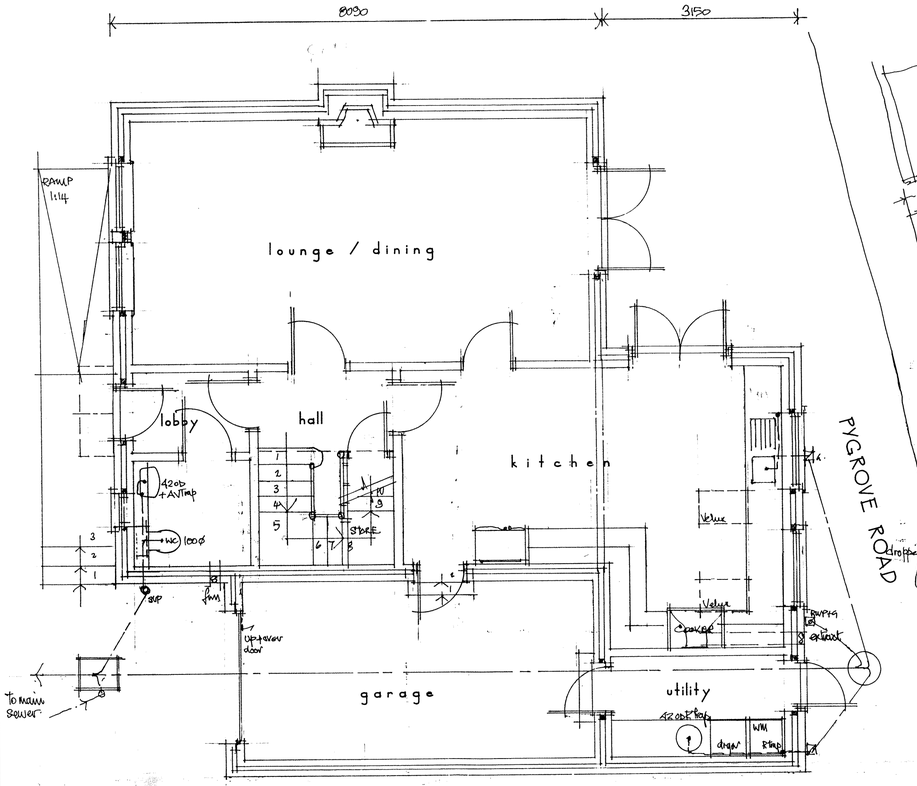

GROUND FLOOR PLAN

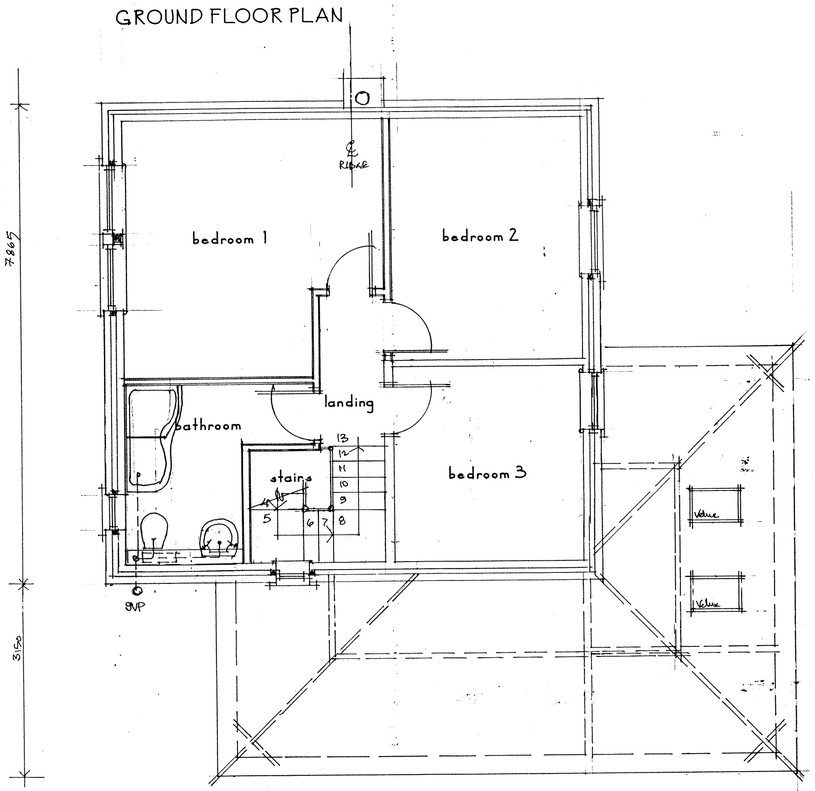

FIRST FLOOR PLAN

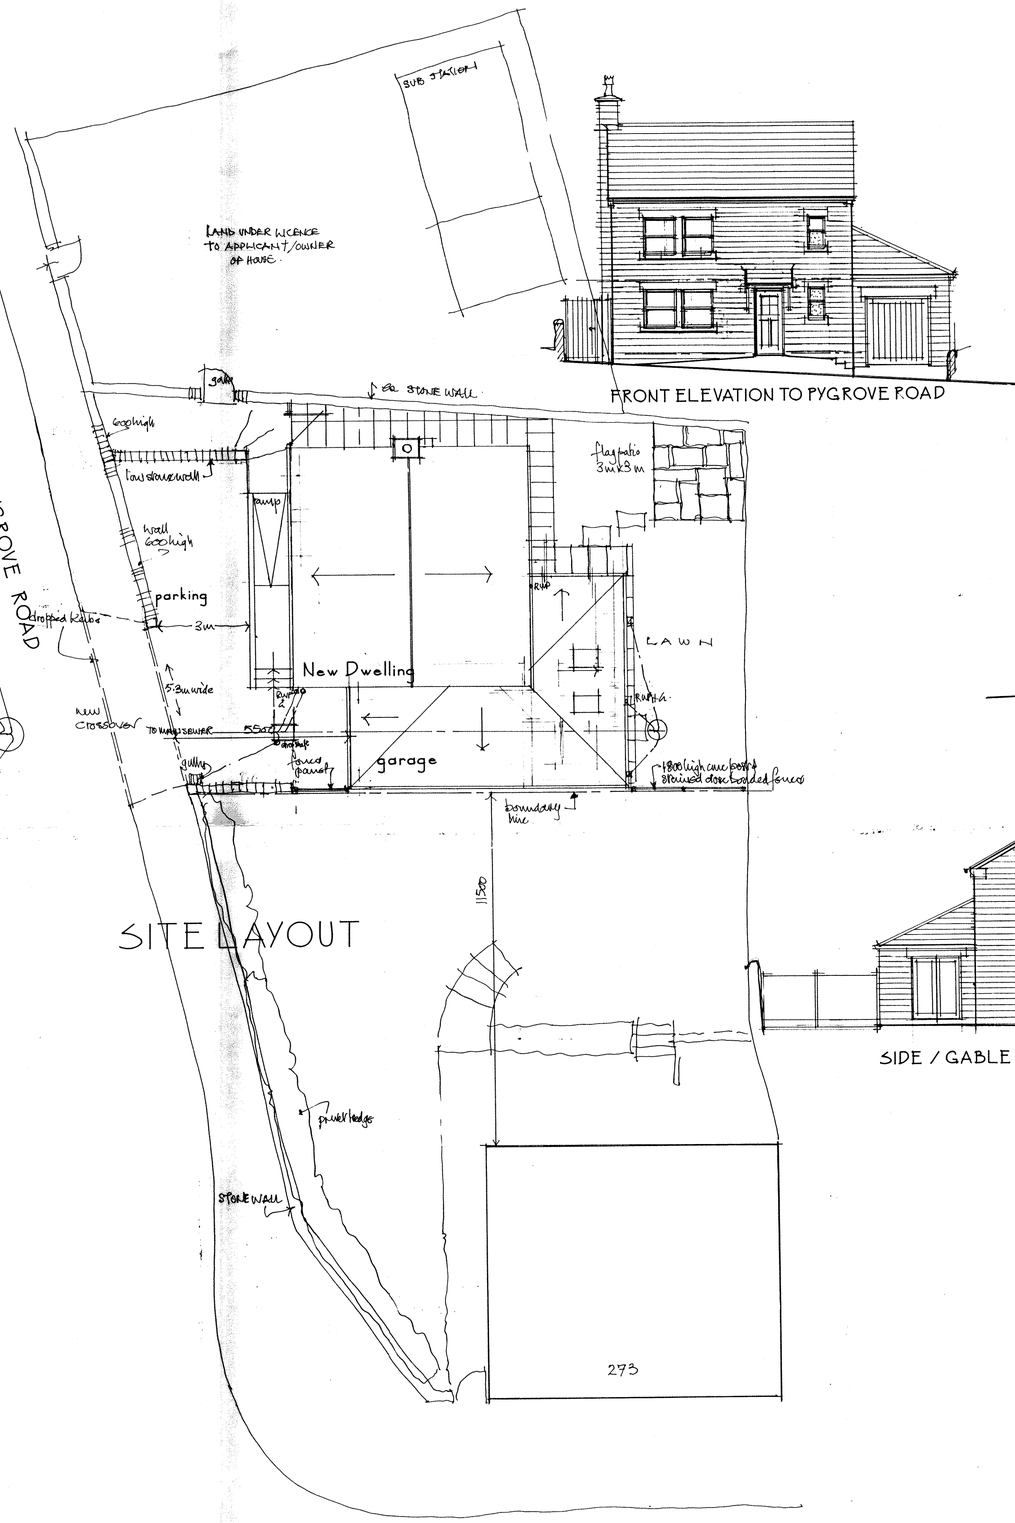

SITE LAYOUT

FRONT ELEVATION TO PYGROVE ROAD

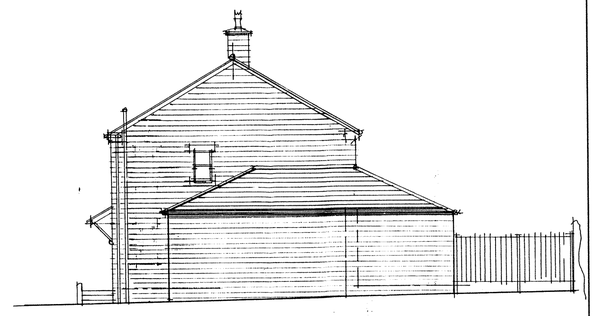

SIDE / GABLE ELEVATION

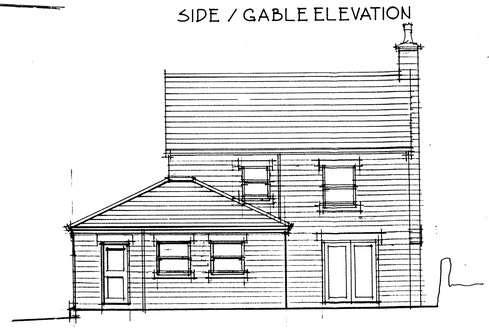

REAR / GARDEN ELEVATION

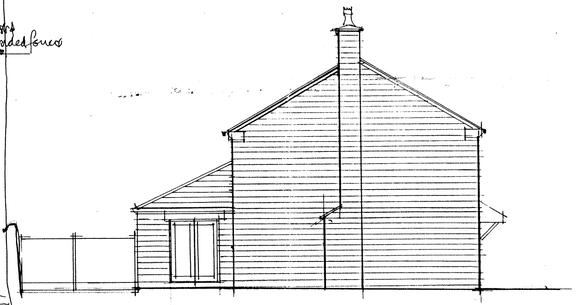

SIDE / GABLE ELEVATION

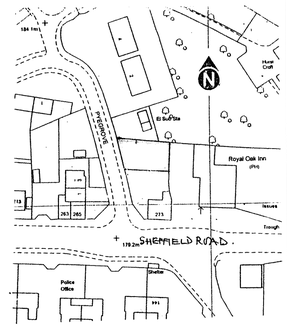

Location Plan 1/1250

Job Title
New Dwelling at
Pygrove Road, Glossop
for
Mr and Mrs Hayward

Davenport and Flinn Chartered Architects
Planning & Design Consultants, Surveyors
3A Hamnett Street Hyde SK14 2EX 0161-368 3064

Drawing Title
PROPOSED DWELLING

Date	Scale	Job No.	Drg No.	Rev
Feb'13	1/50/100	6424	4	