HPK/2013/0063
19 FEB 2013
BOROUGH COUNCIL

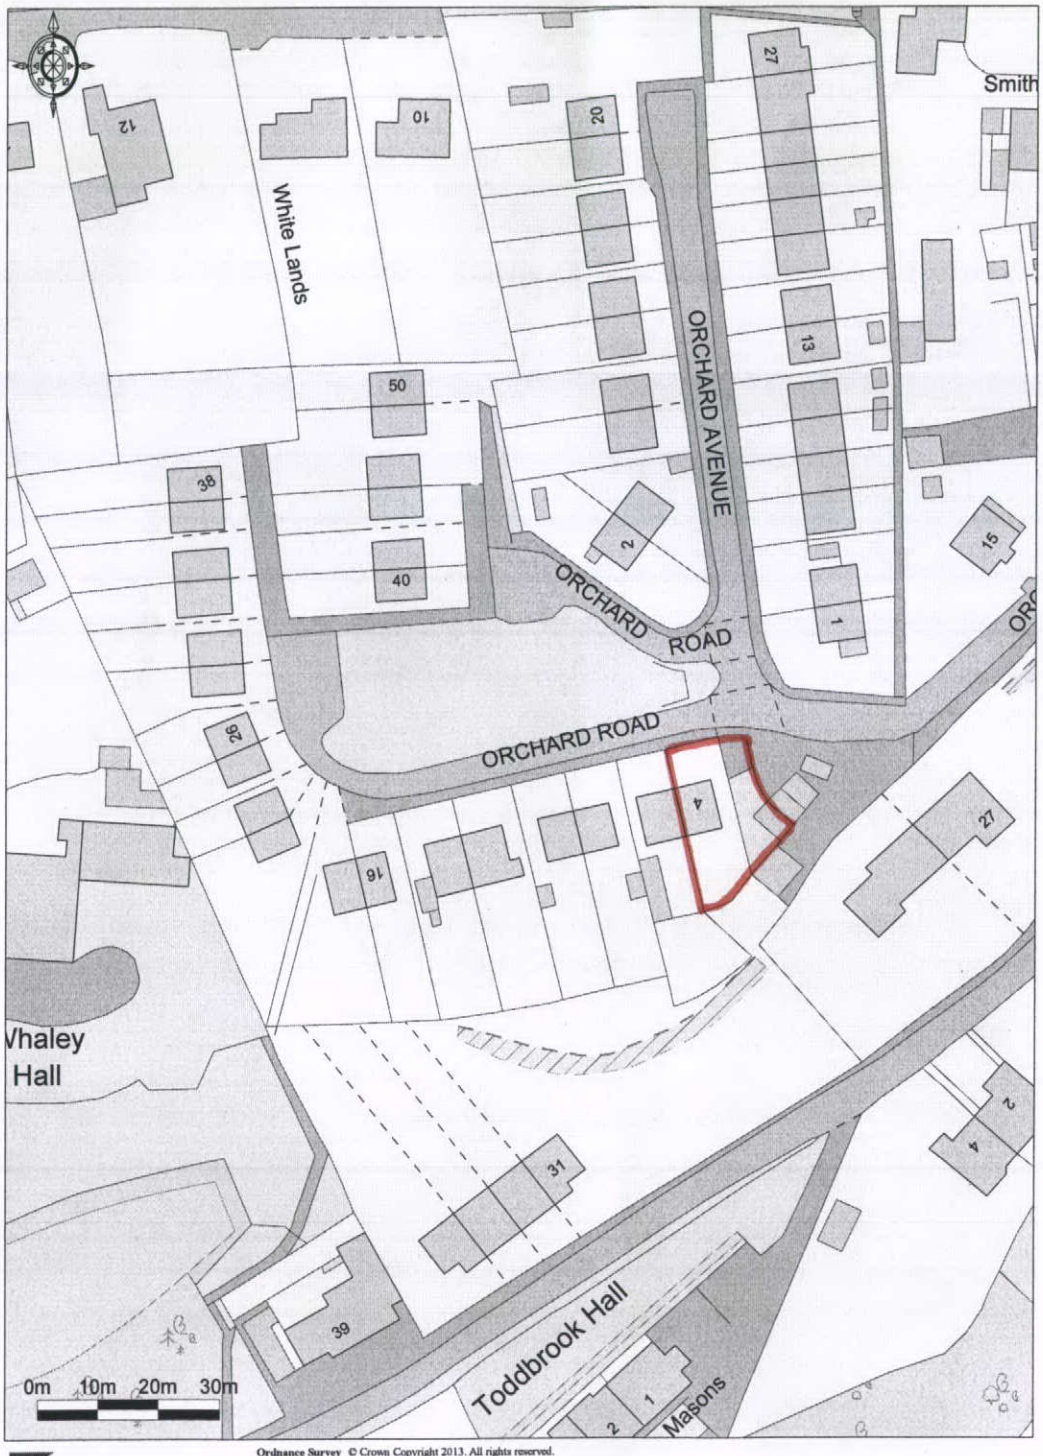

Promap®
Ordnance Survey © Crown Copyright 2013. All rights reserved.
Licence number 100020449. Plotted Scale - 1:1250