HPK/2013/0003
HIGH PEAK
13 FEB 2013
COUNCIL

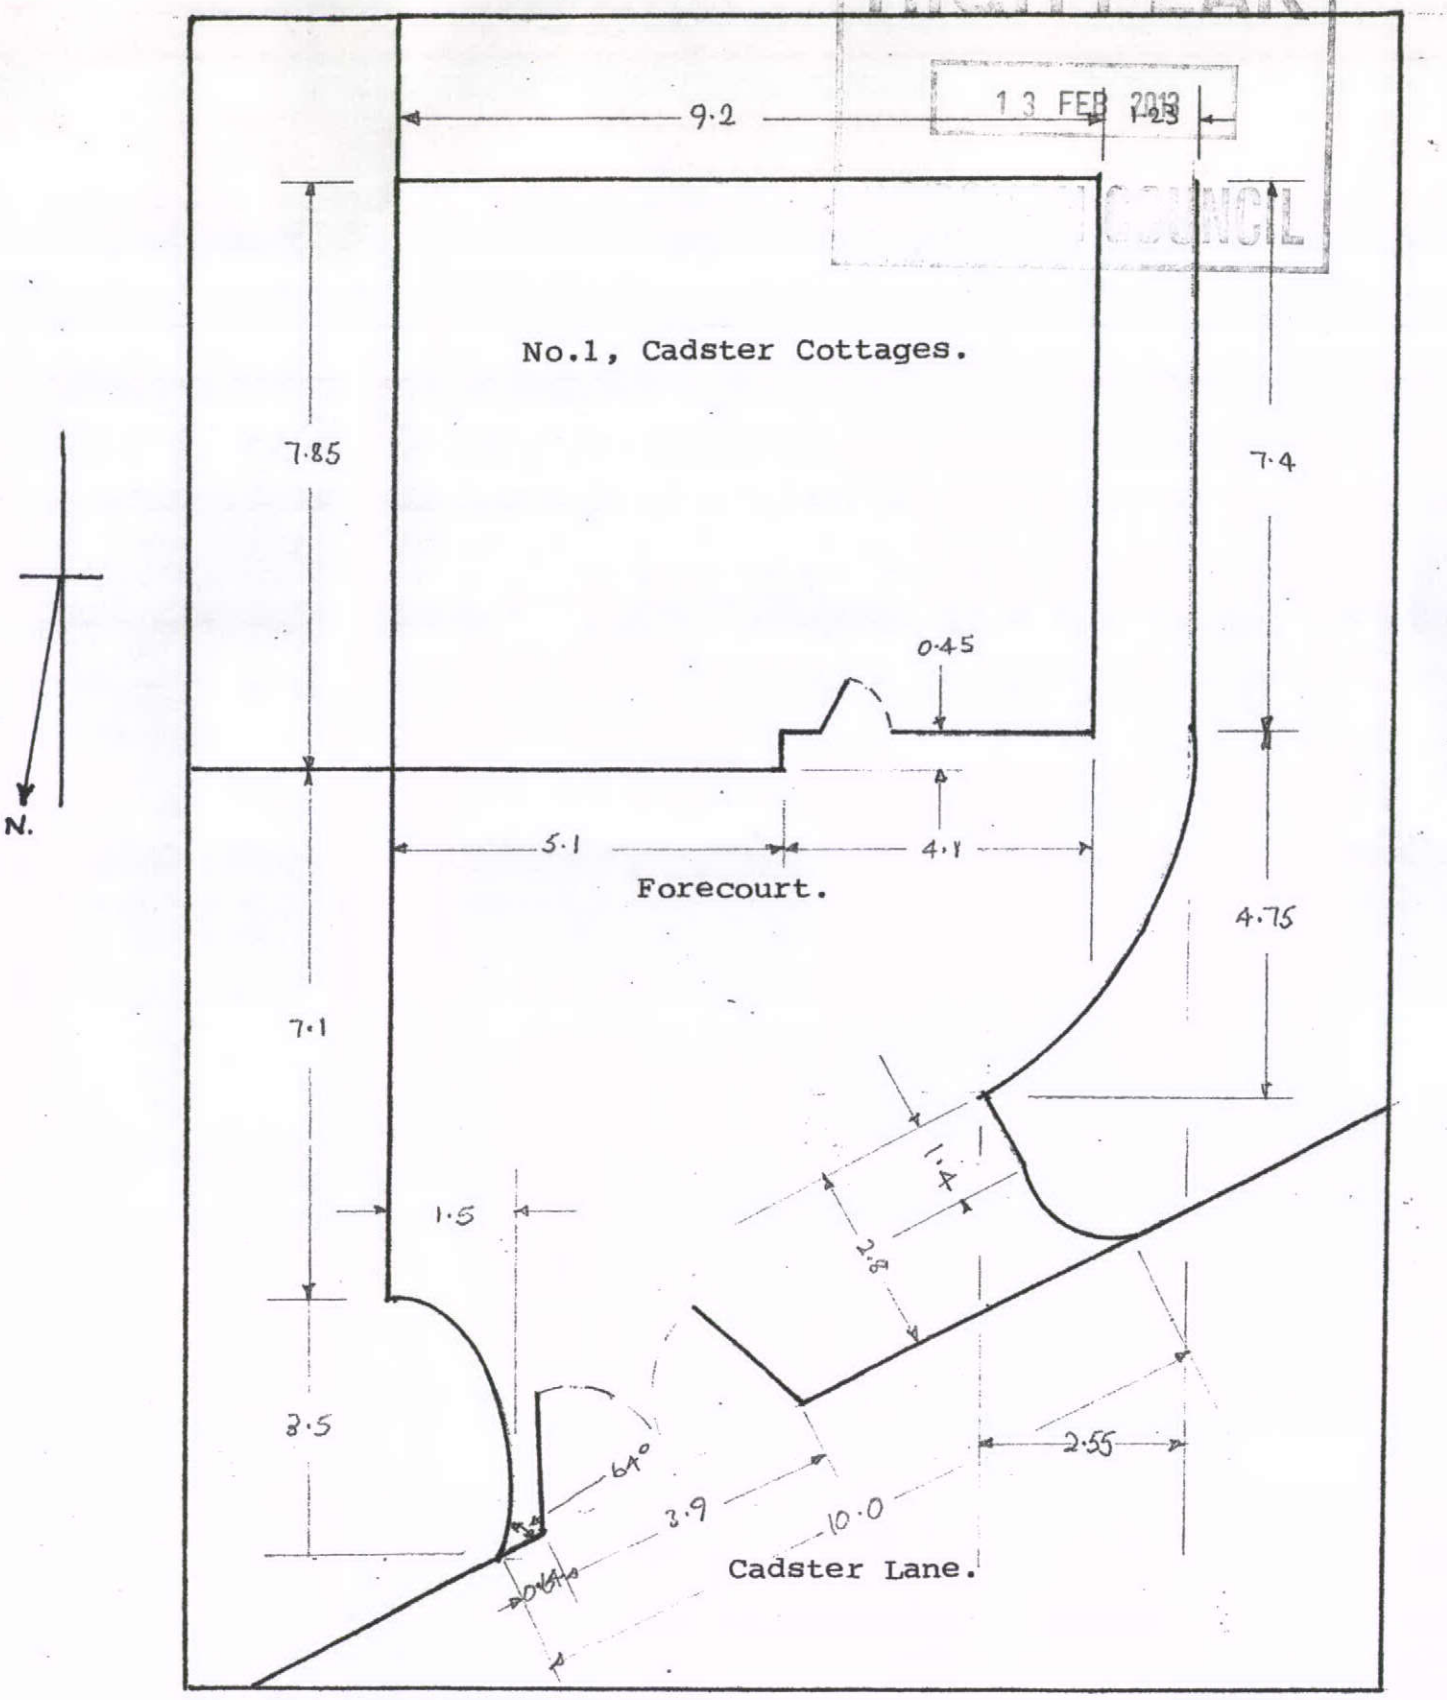

Title: Enlarged View of Forecourt at No.1, Cadster Cottages, Chapel Road, Whaley Bridge.

Scale 1 : 100. Date: 20th June 2010.

ALL DIMENSIONS GIVEN IN METRES.