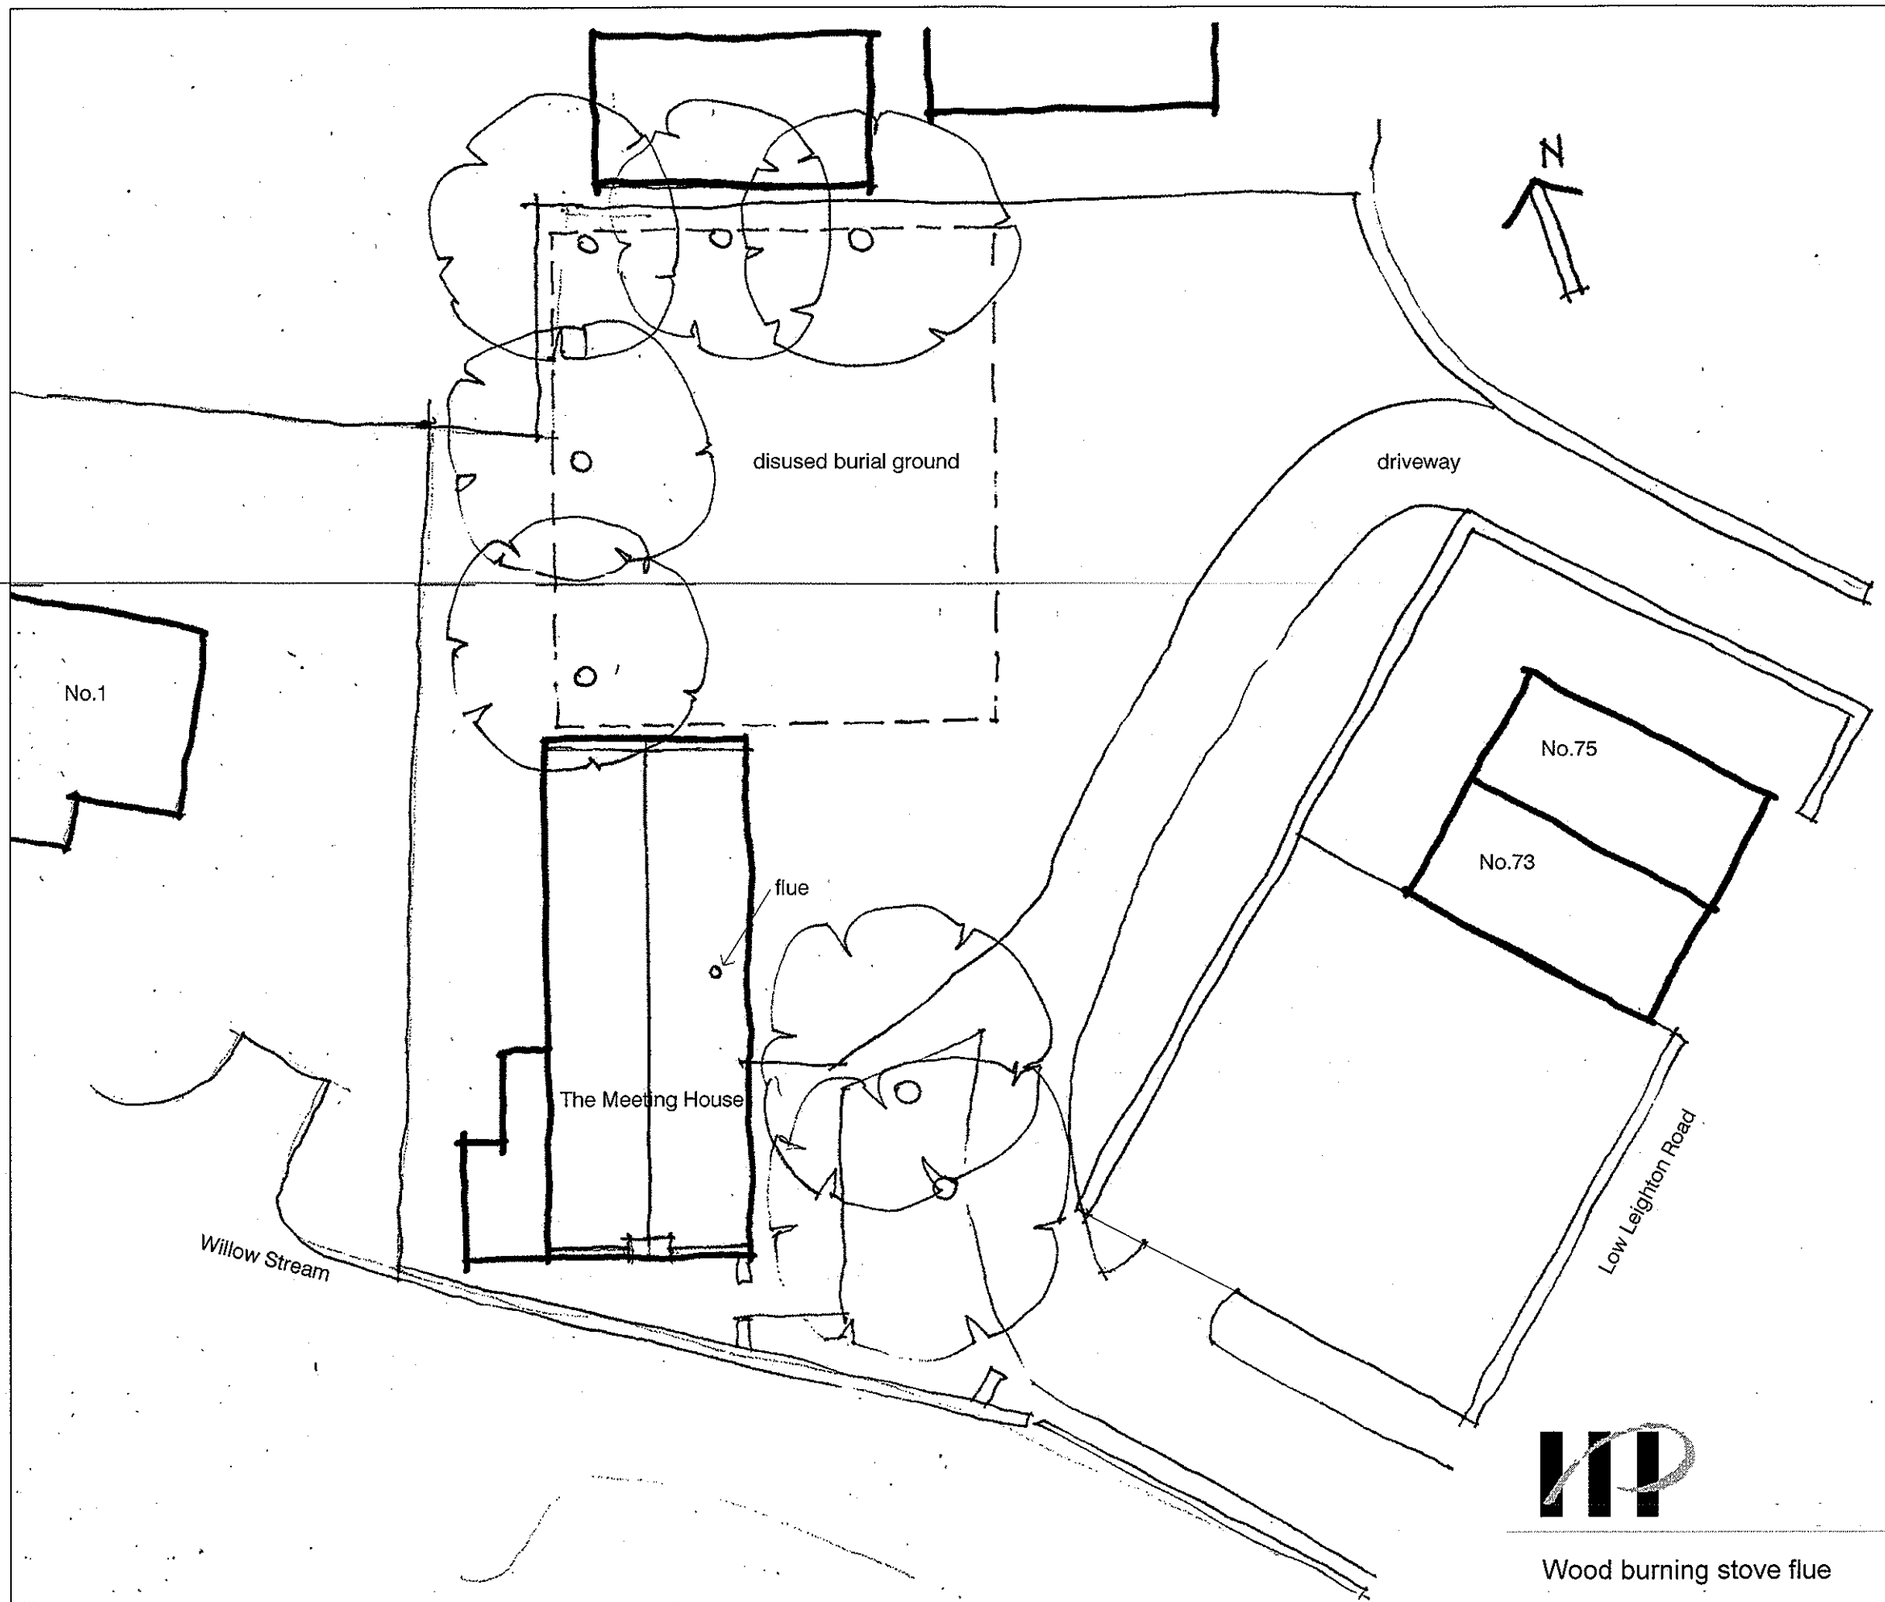


HIGH PEAK **ARCHITECTS** LTD

2nd Floor, Wharf House, Wharf Road, Whaley Bridge, High Peak, Derbys SK23 7AD

Tel: 01663 719717 Web: www.highpeakarch.com Email: hpa@highpeakarch.com

Wood burning stove flue

The Friends' meeting House, Low Leighton

Proposed Site Plan

1155.03

Scale: 1:200 @ A3 Date: February 2013 DO NOT SCALE OFF THIS DRAWING Rev: