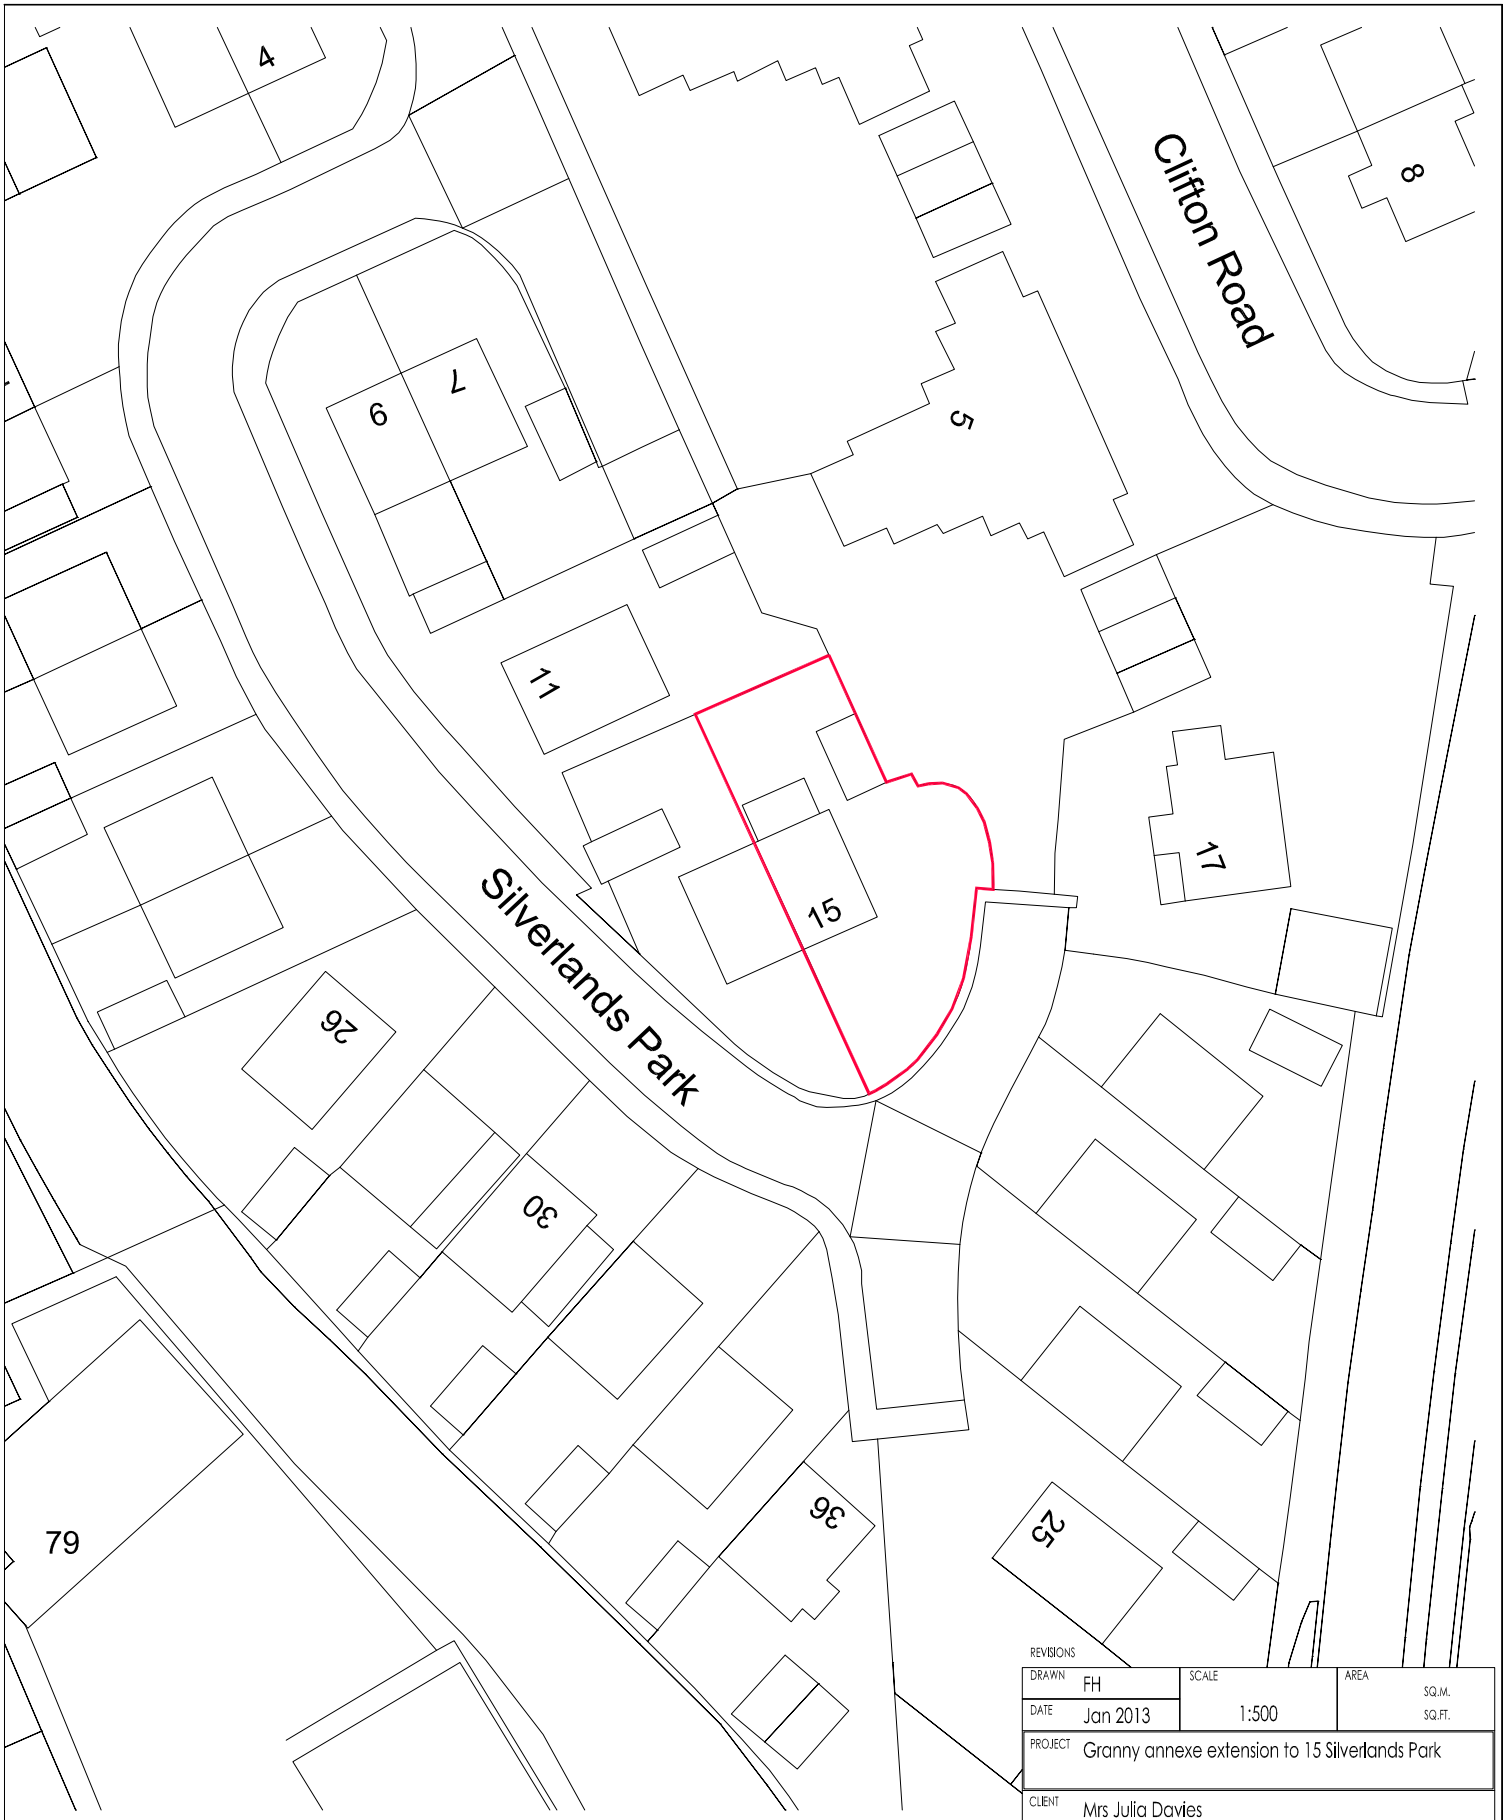


nance Survey, (c) Crown Copyright 2012. All rights rese

0 10m

N

REVISIONS

| | | | |
|---|---|---|---|
| DRAWN | FH | SCALE | AREA SQ.M. SQ.FT. |
| DATE | Jan 2013 | 1:500 | |

PROJECT: Granny annexe extension to 15 Silverlands Park

CLIENT: Mrs Julia Davies

TITLE: Location Plan

Heathcote Design and Development

| DRAWING NUMBER | REV |
|---|---|
| 01.01 | - |