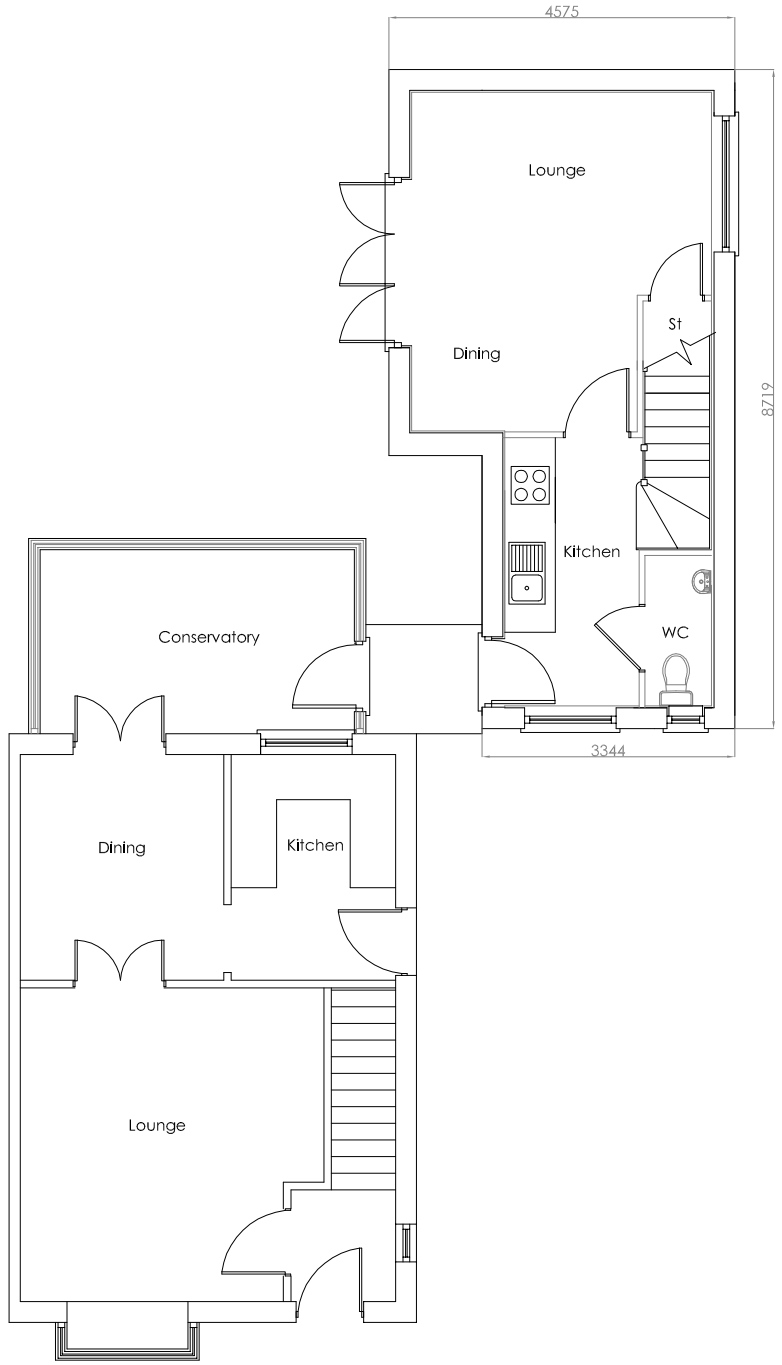

Ground Floor Plan

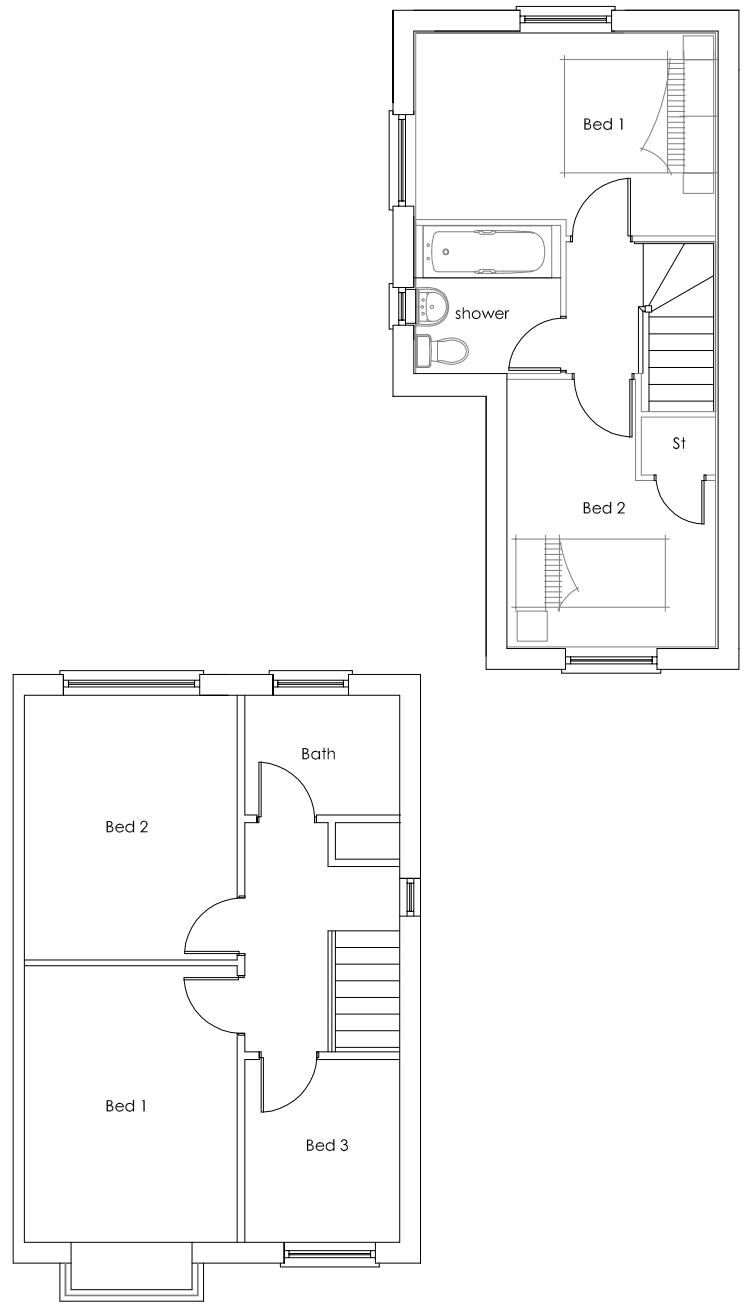

First Floor Plan

0 10m

Rev A 02.13 door and porch removed

REVISIONS

DRAWN FH	SCALE 1:100	AREA SQ.M. SQ.FT.
DATE Jan 2013		

PROJECT Granny annexe extension to 15 Silverlands Park

CLIENT Mrs Julia Davies

TITLE Proposed Floor Plans

HDD
Heathcote Design And Development
20 Macclesfield Road, Buxton, SK17 9AH
T: **01298 23199** M: **0787 5551825**
E: **hdd@talktalk.net**

DRAWING NUMBER	REV
03.02	A