
PROPOSED SITE PLAN 1:500

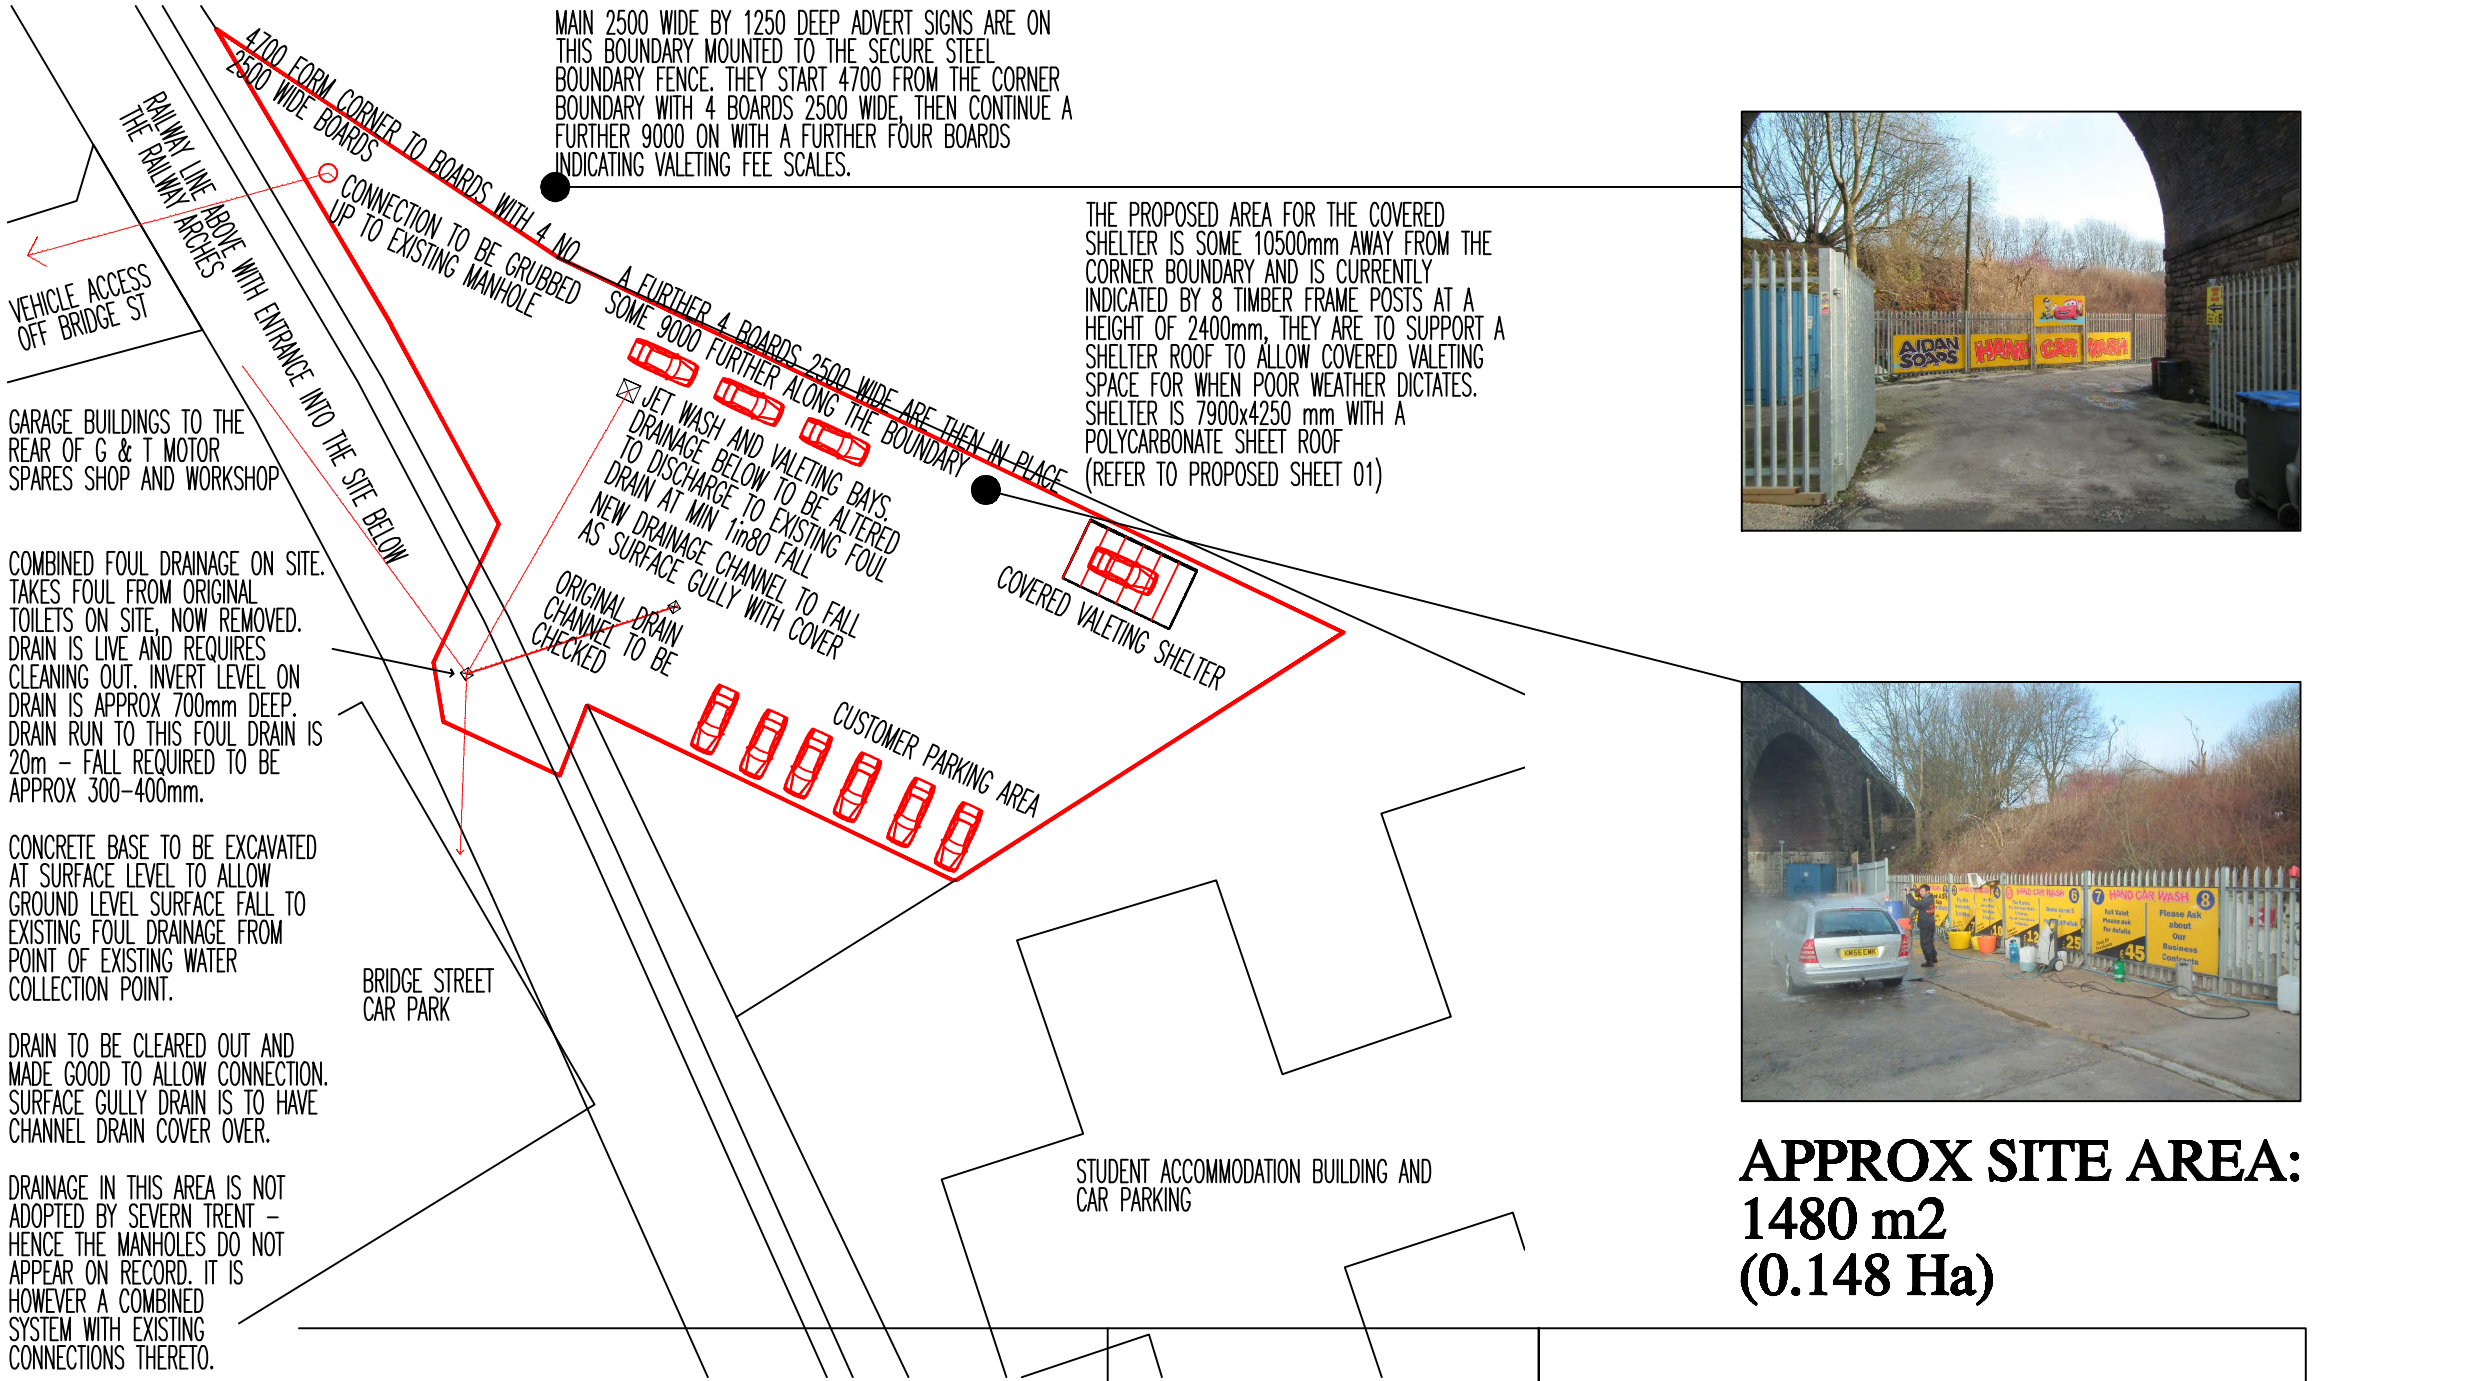

APPROX SITE AREA:
1480 m2
(0.148 Ha)









DWG: PROPOSED SITE PLAN
HAND CARWASH, BUXTON
UNIT 2, 18 BRIDGE STREET

REVISIONS:

1:500	CHECKED:
DATE: JAN'13	DRAWN:

©THIS DRAWING AND THE BUILDING WORKS DEPICTED ARE THE COPYRIGHT OF AJS ARCHITECTURE AND MAY NOT BE REPRODUCED OR AMENDED EXCEPT BY WRITTEN PERMISSION. NO LIABILITY WILL BE ACCEPTED FOR AMENDMENTS MADE BY OTHER PERSONS. - DO NOT SCALE OFF DRAWING, CONFIRM ALL DIMS ON SITE.

A.J.S ARCHITECTURE
32 carr road.
buxton.
derbyshire.
sk17 6wf.
h: 01298 26062
m: 07794 400237



PROPOSED 02A

U2, 18 BRIDGE ST

HAND CARWASH, UNIT 2, 18 BRIDGE ST