
ages

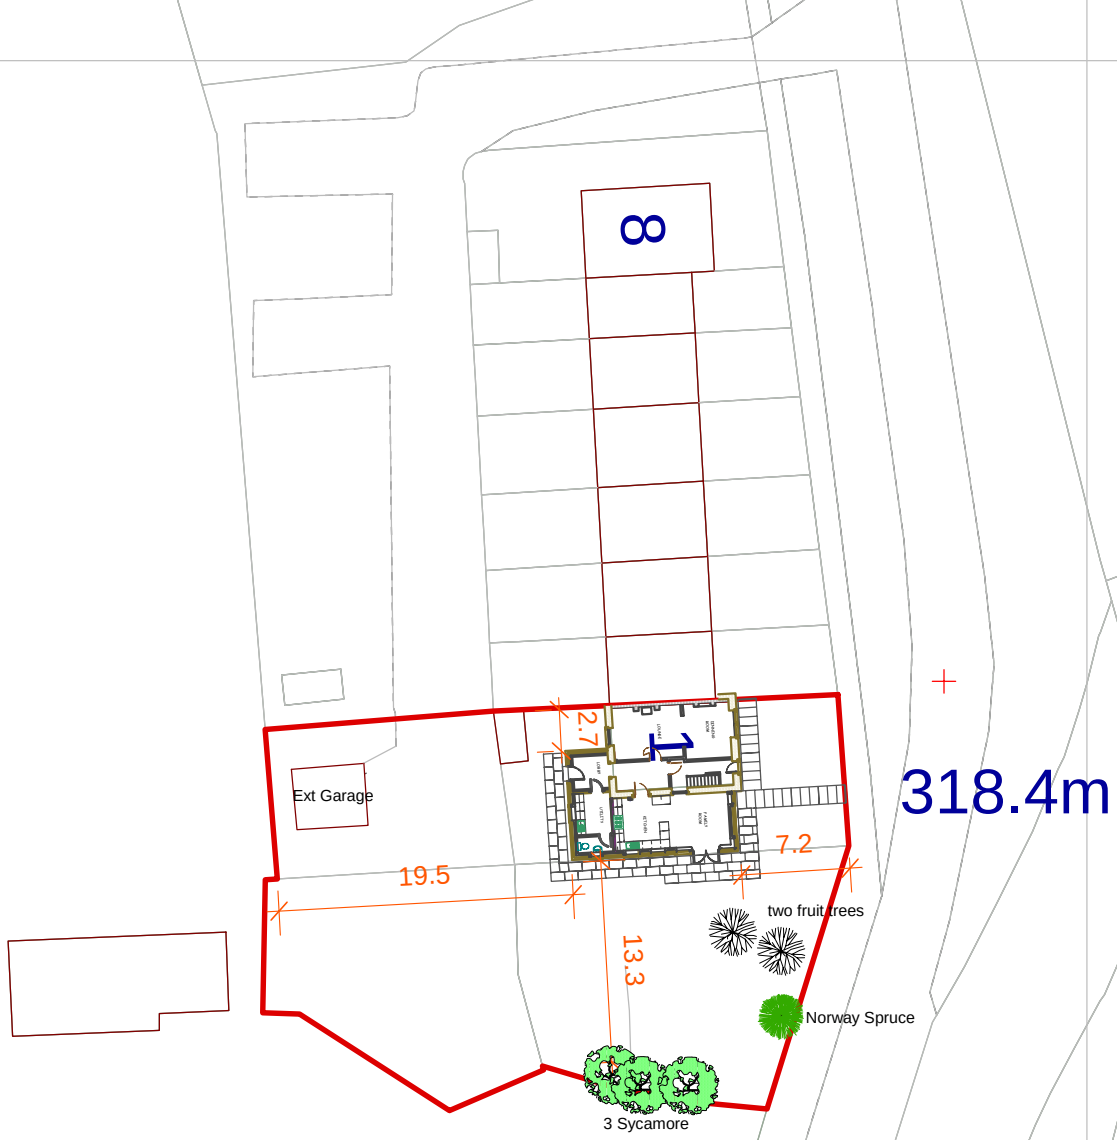

RANDFIELD associates
Saunders : King : Moran
CHARTERED ARCHITECTS

Forge Bank Studio
1a Longhurst Lane Marple Bridge Stockport SK6 5AE
Tel: 0161 427 8485 Fax: 0161 427 5770
e-mail: info@randfieldassociates.co.uk
web: www.randfieldassociates.co.uk

Planning & Design Consultants : Interior Design : Building Inspections & Surveys : Historic & Listed Building Specialists

Client: Mr and Mrs S Engall		
Job: Extension to 1 Cowdale Cottages SK17 9SE		
Drawing: **Block Plan**		
Scale: 1:500	Date: Feb 2013	Drawn: cf
Job No: 3021	Dwg No: 103	Rev: A