


PROPOSED FRONT EAST ELEVATION



PROPOSED SIDE SOUTH ELEVATION



PROPOSED REAR WEST ELEVATION

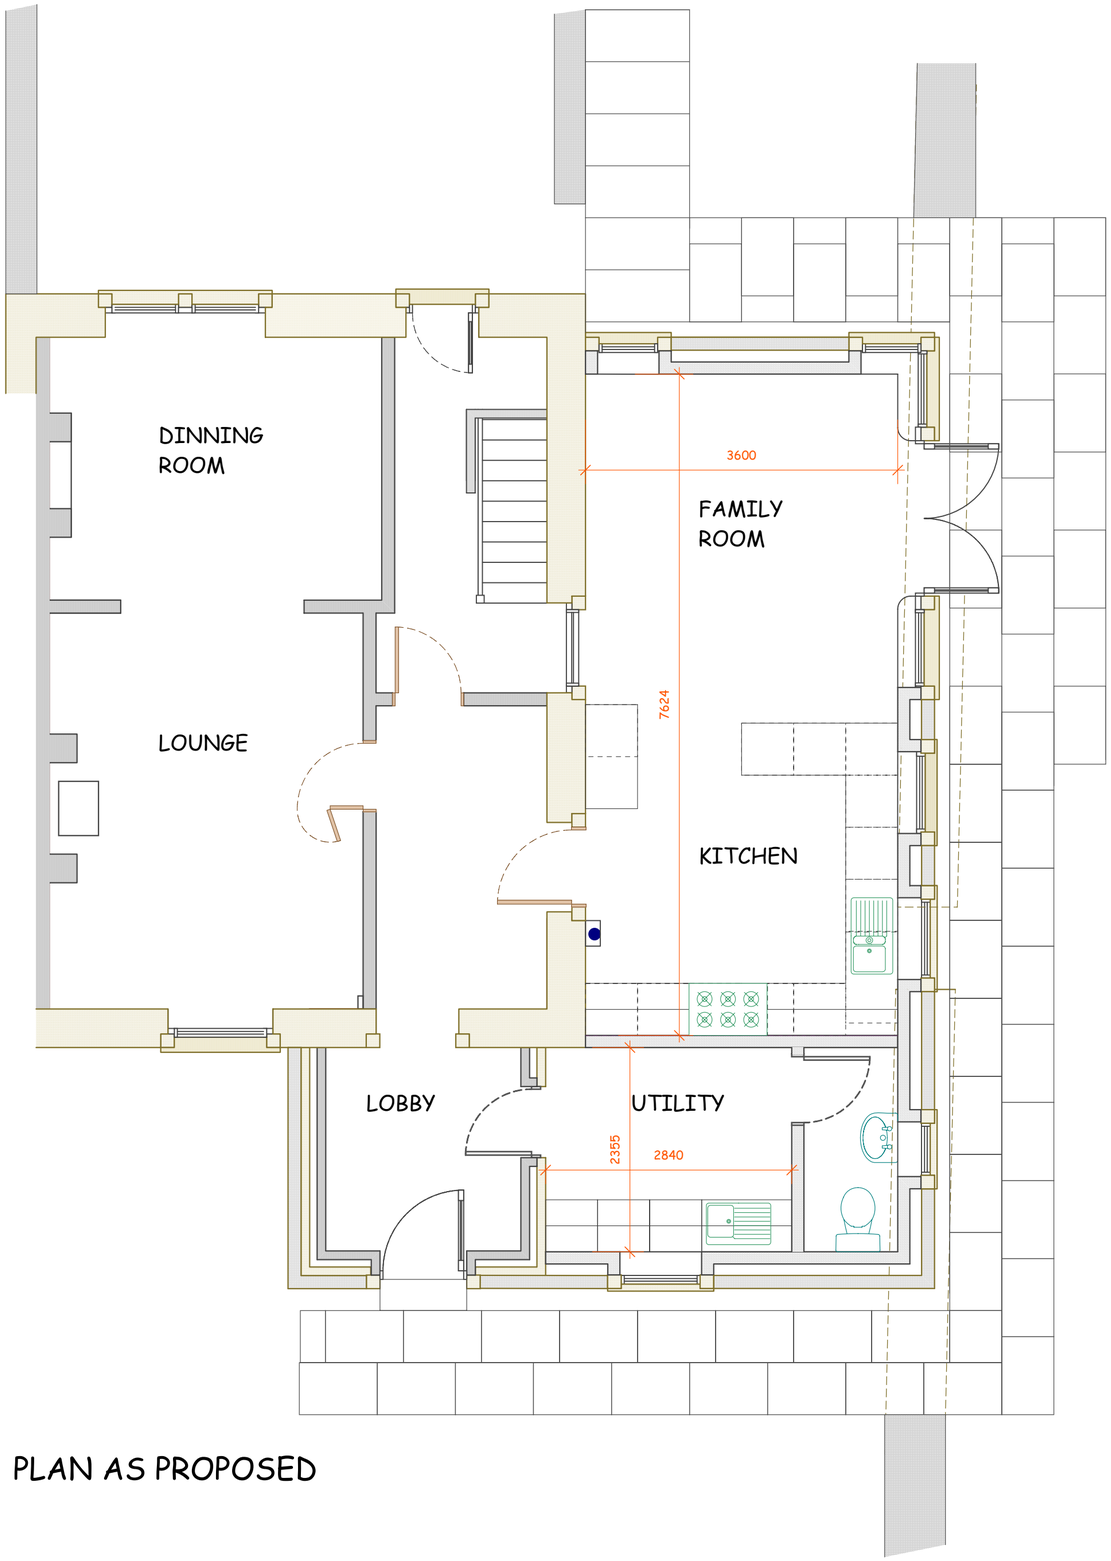

PLAN AS PROPOSED

NOTES:

Randfield Associates take no responsibility for any dimensions obtained by scaling from this drawing. If no dimension is shown the recipient must ascertain the dimension specifically from the Architect or by site measurement. Supplying this drawing in digital form is solely for convenience and no reliance may be placed on digital data. All data must be checked against hard copy. Dimensions must be checked on site. Any discrepancies must be reported to the Architect immediately. This drawing is copyright of Randfield Associates.

REV:	DESCRIPTION:	DATE:
:	:	:
:	:	:
:	:	:
:	:	:
:	:	:
:	:	:

-1000 -500 0 1000 2000 3000

Scale 1:50

A2

RANDFIELD *associates*
Saunders : King : Moran

CHARTERED ARCHITECTS

Forge Bank Studio
1a Longhurst Lane Marple Bridge Stockport SK6 5AE
Tel: 0161 427 8485 Fax: 0161 427 5770
e-mail: info@randfieldassociates.co.uk
web: www.randfieldassociates.co.uk

Planning & Design Consultants : Interior Design : Building Inspections & Surveys : Historic & Listed Building Specialists

Client: Mr and Mrs S Negall		
Job: 1 Cowdale Cottages Cowdale Buxton		
Drawing: PROPOSED EXTENSION		
Scale: 1:50 / 1:100	Date: Jan 2013	Drawn: cf
Job No: **3021**	Dwg No: **102**	Rev: **A**