

PROPOSED SITE PLAN 1:500

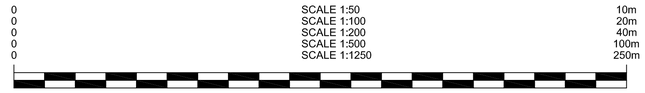



PROPOSED REAR ELEVATION 1:100

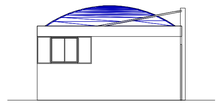

PROPOSED WET AREA
SIDE ELEVATION 1:100



PROPOSED FRONT ELEVATION 1:100

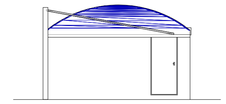

PROPOSED DRY AREA
SIDE ELEVATION 1:100

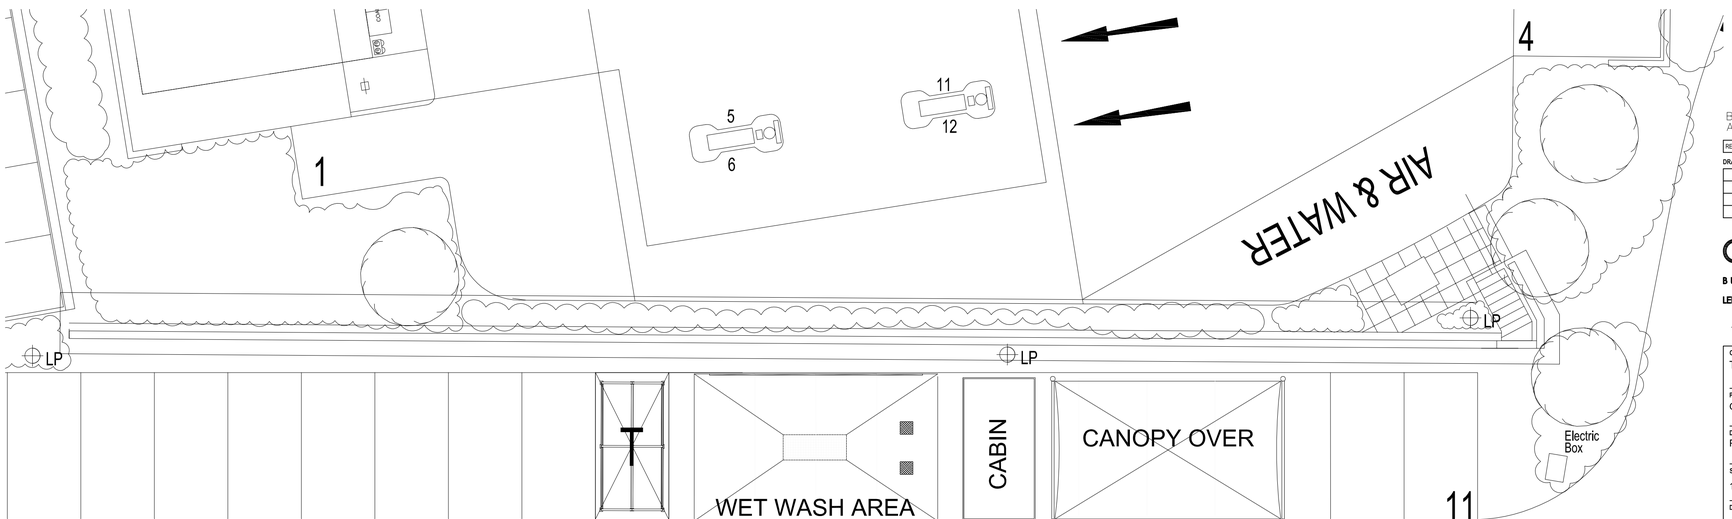

PROPOSED NEW HAND CAR WASH TO BE INSTALLED WITH THE LOSS OF 9 CAR PARKING SPACES

PROPOSED PLAN 1:100

B SIGNAGE ADDED 20.02.2013
A ELEVATIONS ADDED 20.02.2013

REV	NOTE	DR	CH	DATE

DRAWING STATUS

	SKETCH		BUILDING REGS
	PRELIMINARY		TENDER
	APPROVAL		CONSTRUCTION
	PLANNING		AS BUILT

darntonegs
BUILT ENVIRONMENT CONSULTANCY
LEEDS LONDON BRISTOL WARWICK
Leeds Office:
The Coach House, Monk Fryston Hall, Monk Fryston, Leeds. LS25 5DU
T: 01977 681001 F: 01977 681006 www.darntonegs.com

CLIENT
Tesco Stores Ltd

PROJECT
GLOSSOP Refresh

DRAWING
PROPOSED SITE PLAN-HAND CAR WASH

SCALE @ A1
1:500/100

DATE	DRAWN	CHECKED
29.01.2013	MS	-

8624 (90) 04 | B

©COPYRIGHT. ALL RIGHTS RESERVED.
THIS DRAWING MUST NOT BE REPRODUCED WITHOUT PERMISSION.
THIS DRAWING MUST BE READ IN CONJUNCTION WITH ALL RELEVANT CONSULTANTS/SPECIALIST DRAWINGS/INFORMATION.
THIS DRAWING MUST NOT BE USED FOR CONSTRUCTION UNLESS ISSUED FOR CONSTRUCTION.
ALL DIMENSIONS ON THIS DRAWING ARE IN MILLIMETRES (UNLESS OTHERWISE STATED).
DO NOT SCALE FROM THIS DRAWING.