
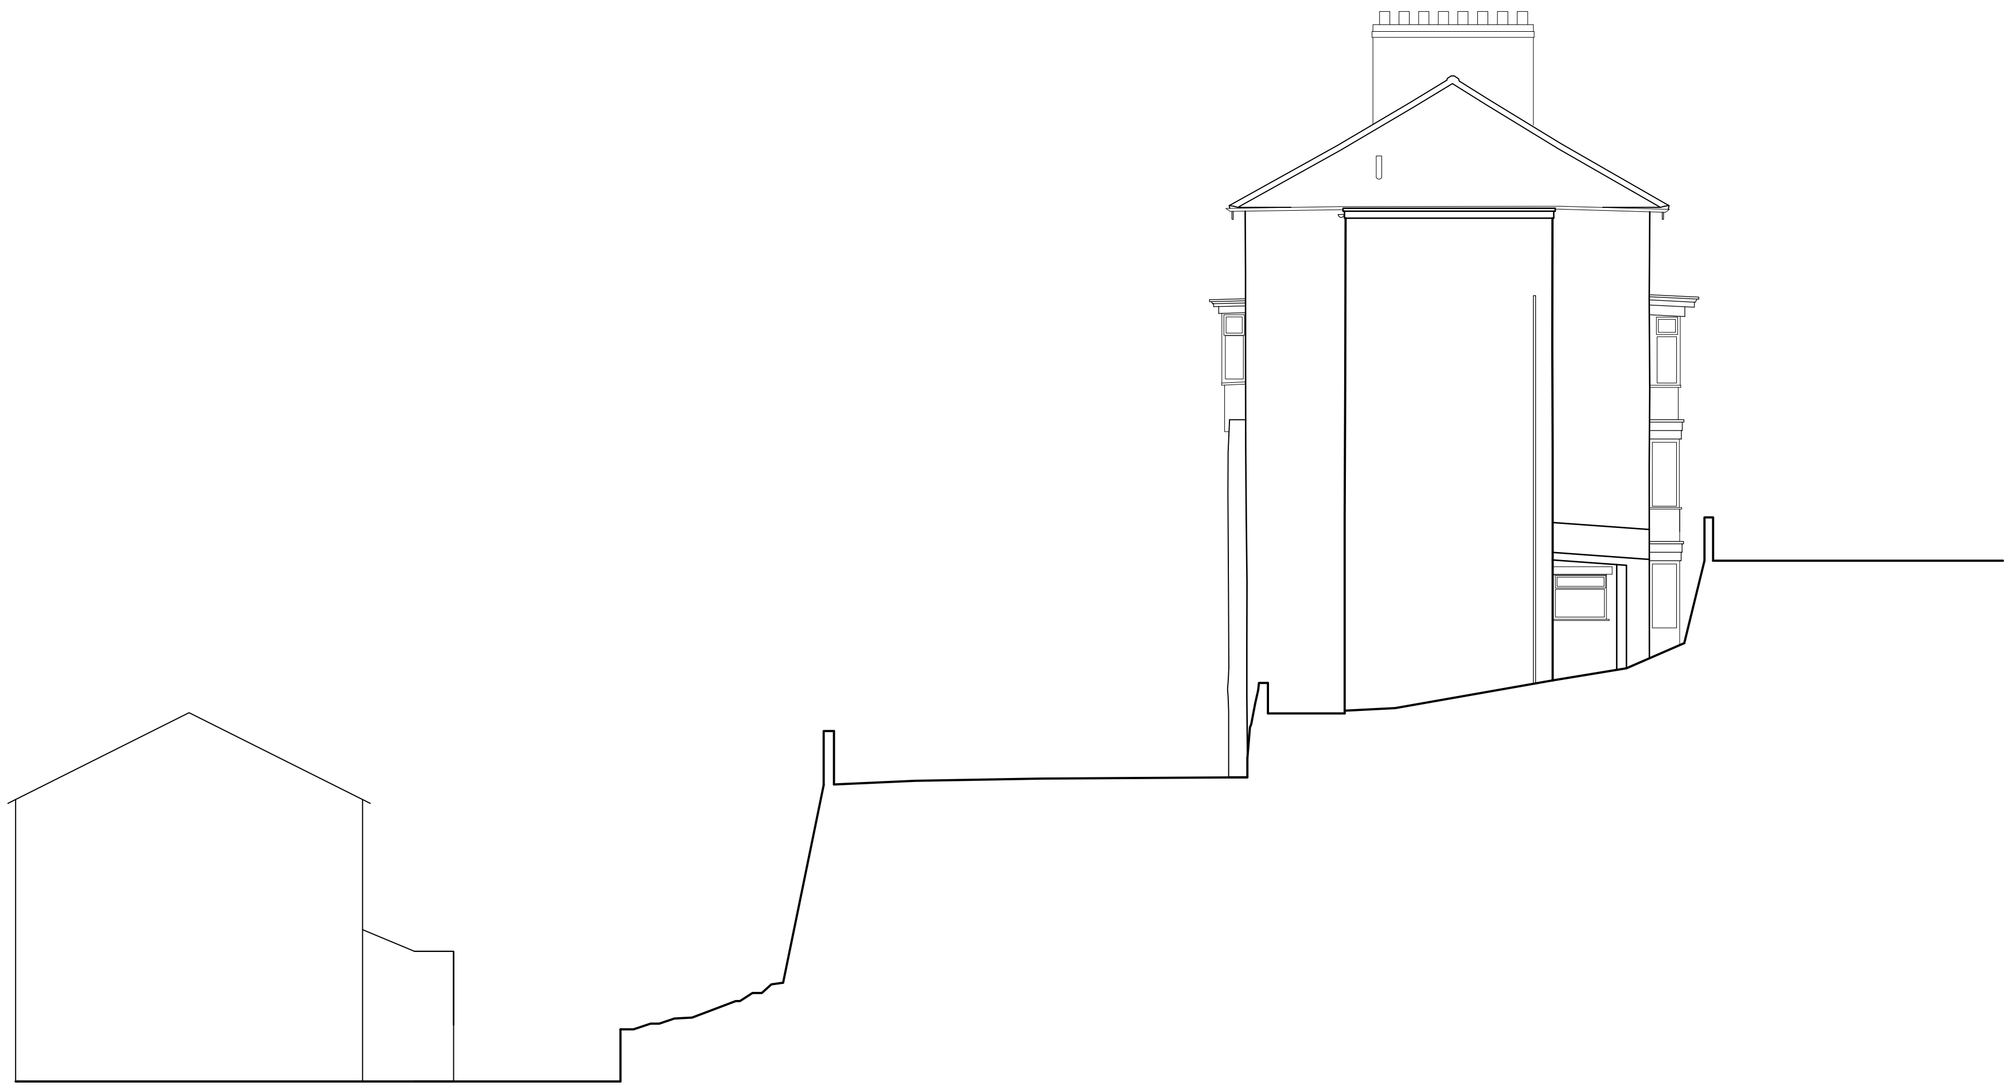


East - West Site Section as Existing

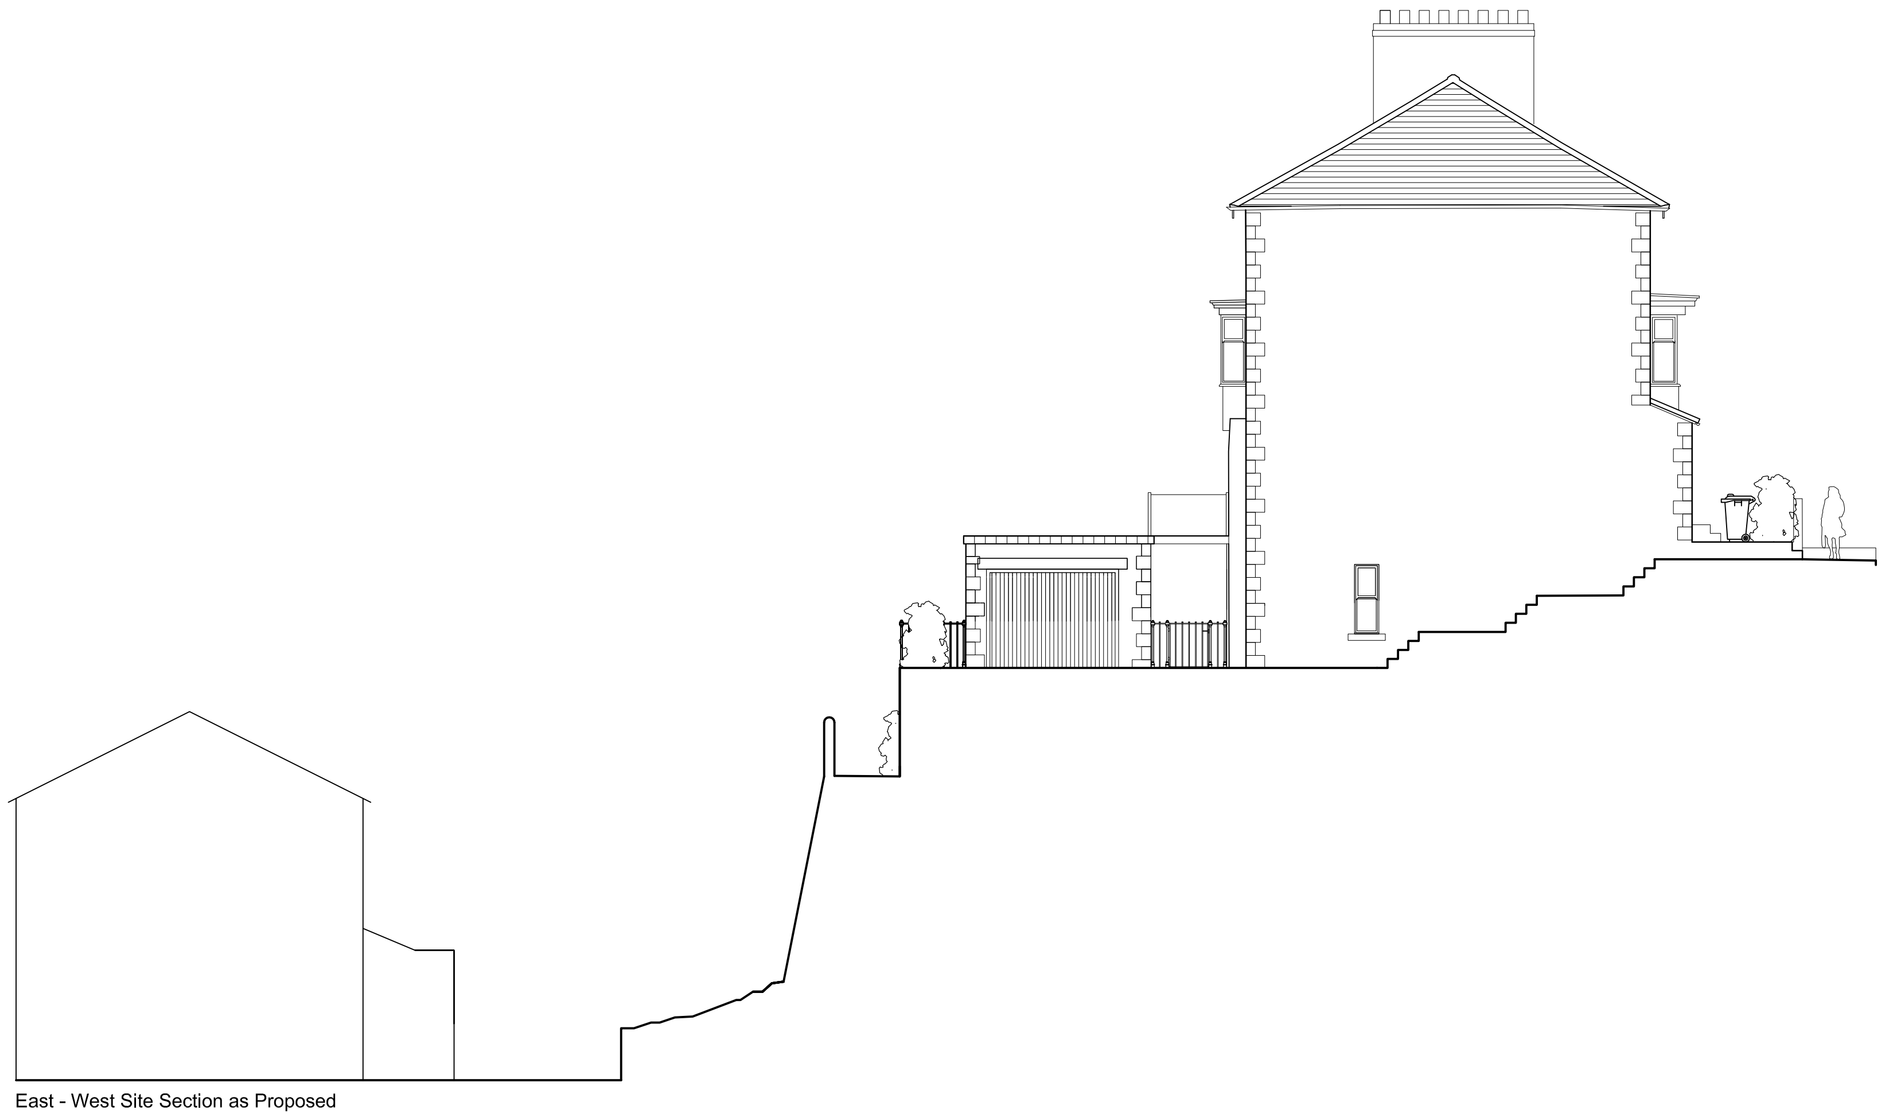

East - West Site Section as Proposed

Metres
01 02 03 04 05 10
SCALE 1:100

revisions

ref	date		initials
A	14.02.13	Alteration following J.C. feedback	HD
B	15.02.13	Alteration following Client feedback	HD

notes for construction

1. This drawing shall not be scaled to ascertain dimensions
2. Dimensions shall be checked and verified prior to work being commenced

Hayes & Partners

Architects
Historic Building Consultants

Atlas House
Old Hall Street
Macclesfield Cheshire SK10 2DT
Telephone 01625 426218
Fax 01625 511 732
hp@atlashouse.co.uk

job

36-38 Fairfield Road

Site Sections
as Existing and Proposed

scale	1:100@A1	
date	24/09/12	
drawn	HD	
number	3683_14	revision B