

HPK/2013/0104
HIGH PEAK
21 FEB 2013

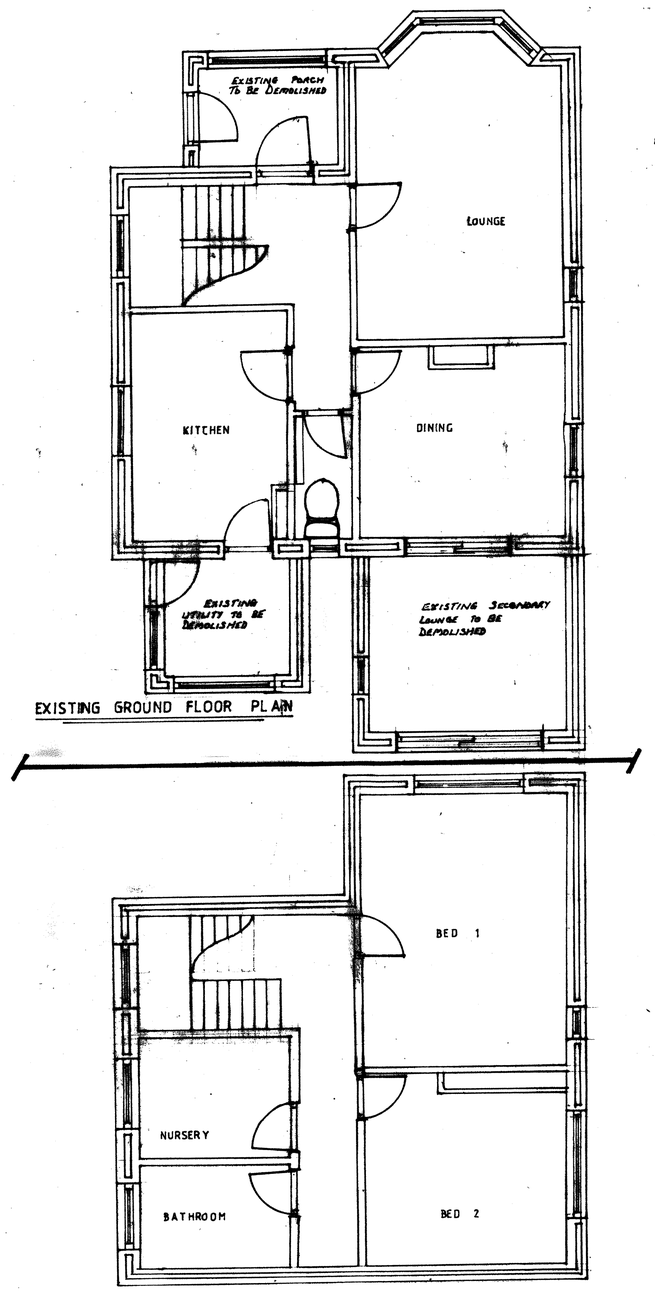


EXISTING GROUND FLOOR PLAN


EXISTING FIRST FLOOR PLAN

PROPOSED GROUND FLOOR PLAN

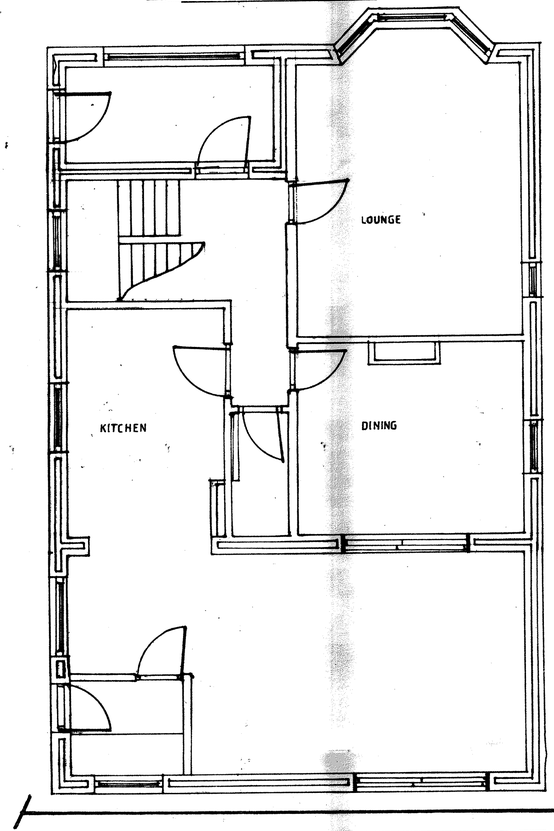

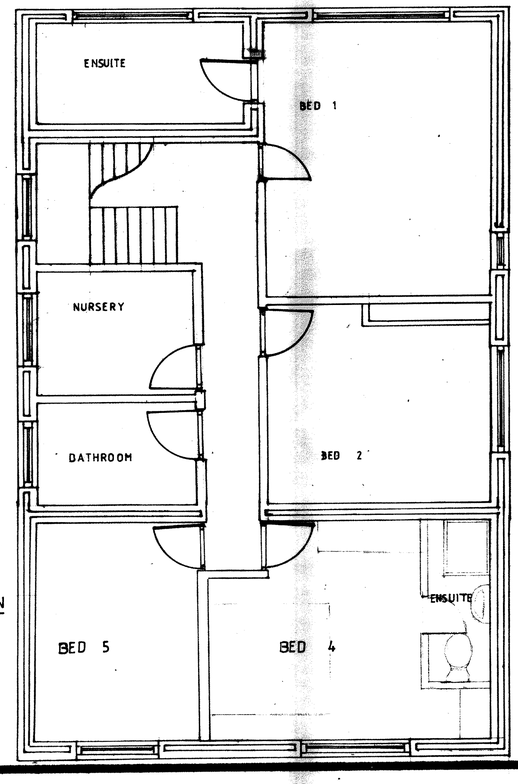

PROPOSED FIRST FLOOR PLAN

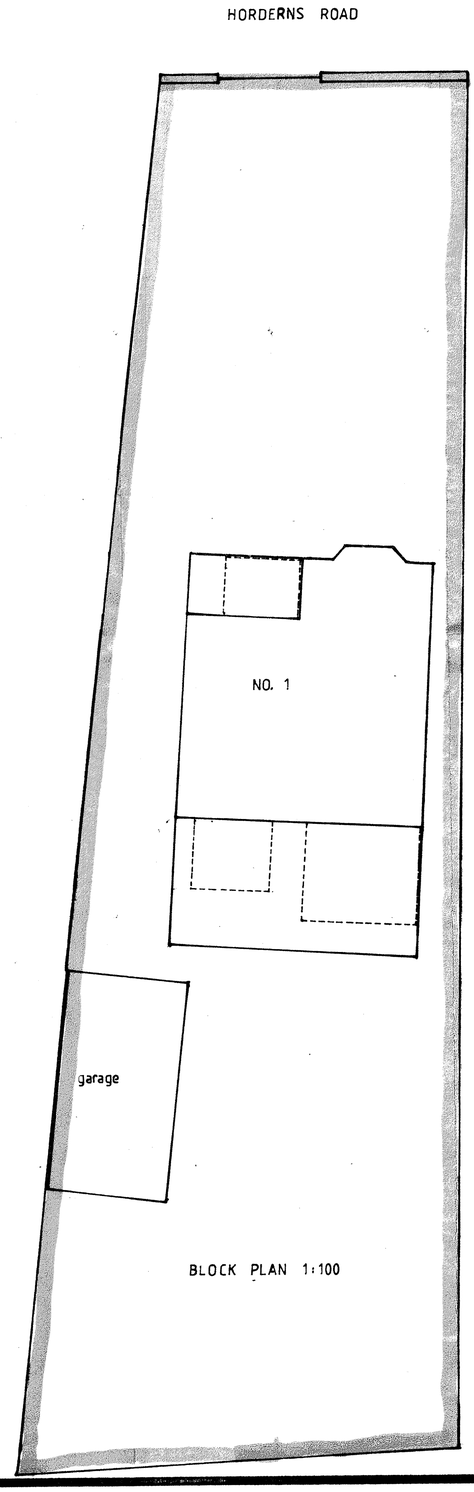

BLOCK PLAN 1:100

N

p a jenkinson mciob

PROJECT	GROUND AND 1ST FLOOR EXENSION FOR MR. & MRS. S. JENKINSON. NO. 1 HORDENS ROAD CHAPEL en le FRITH HIGH PEAK SK23 9ST
TITLE	EXISTING AND PROPOSED GROUND AND FIRST FLOOR LAYOUTS, BLOCK PLAN (KEY PLAN ATTACHED)
DATE	24/01/13 DRAWING N° 01/01/13
SCALE	1:50 AND AS INDICATED REV.