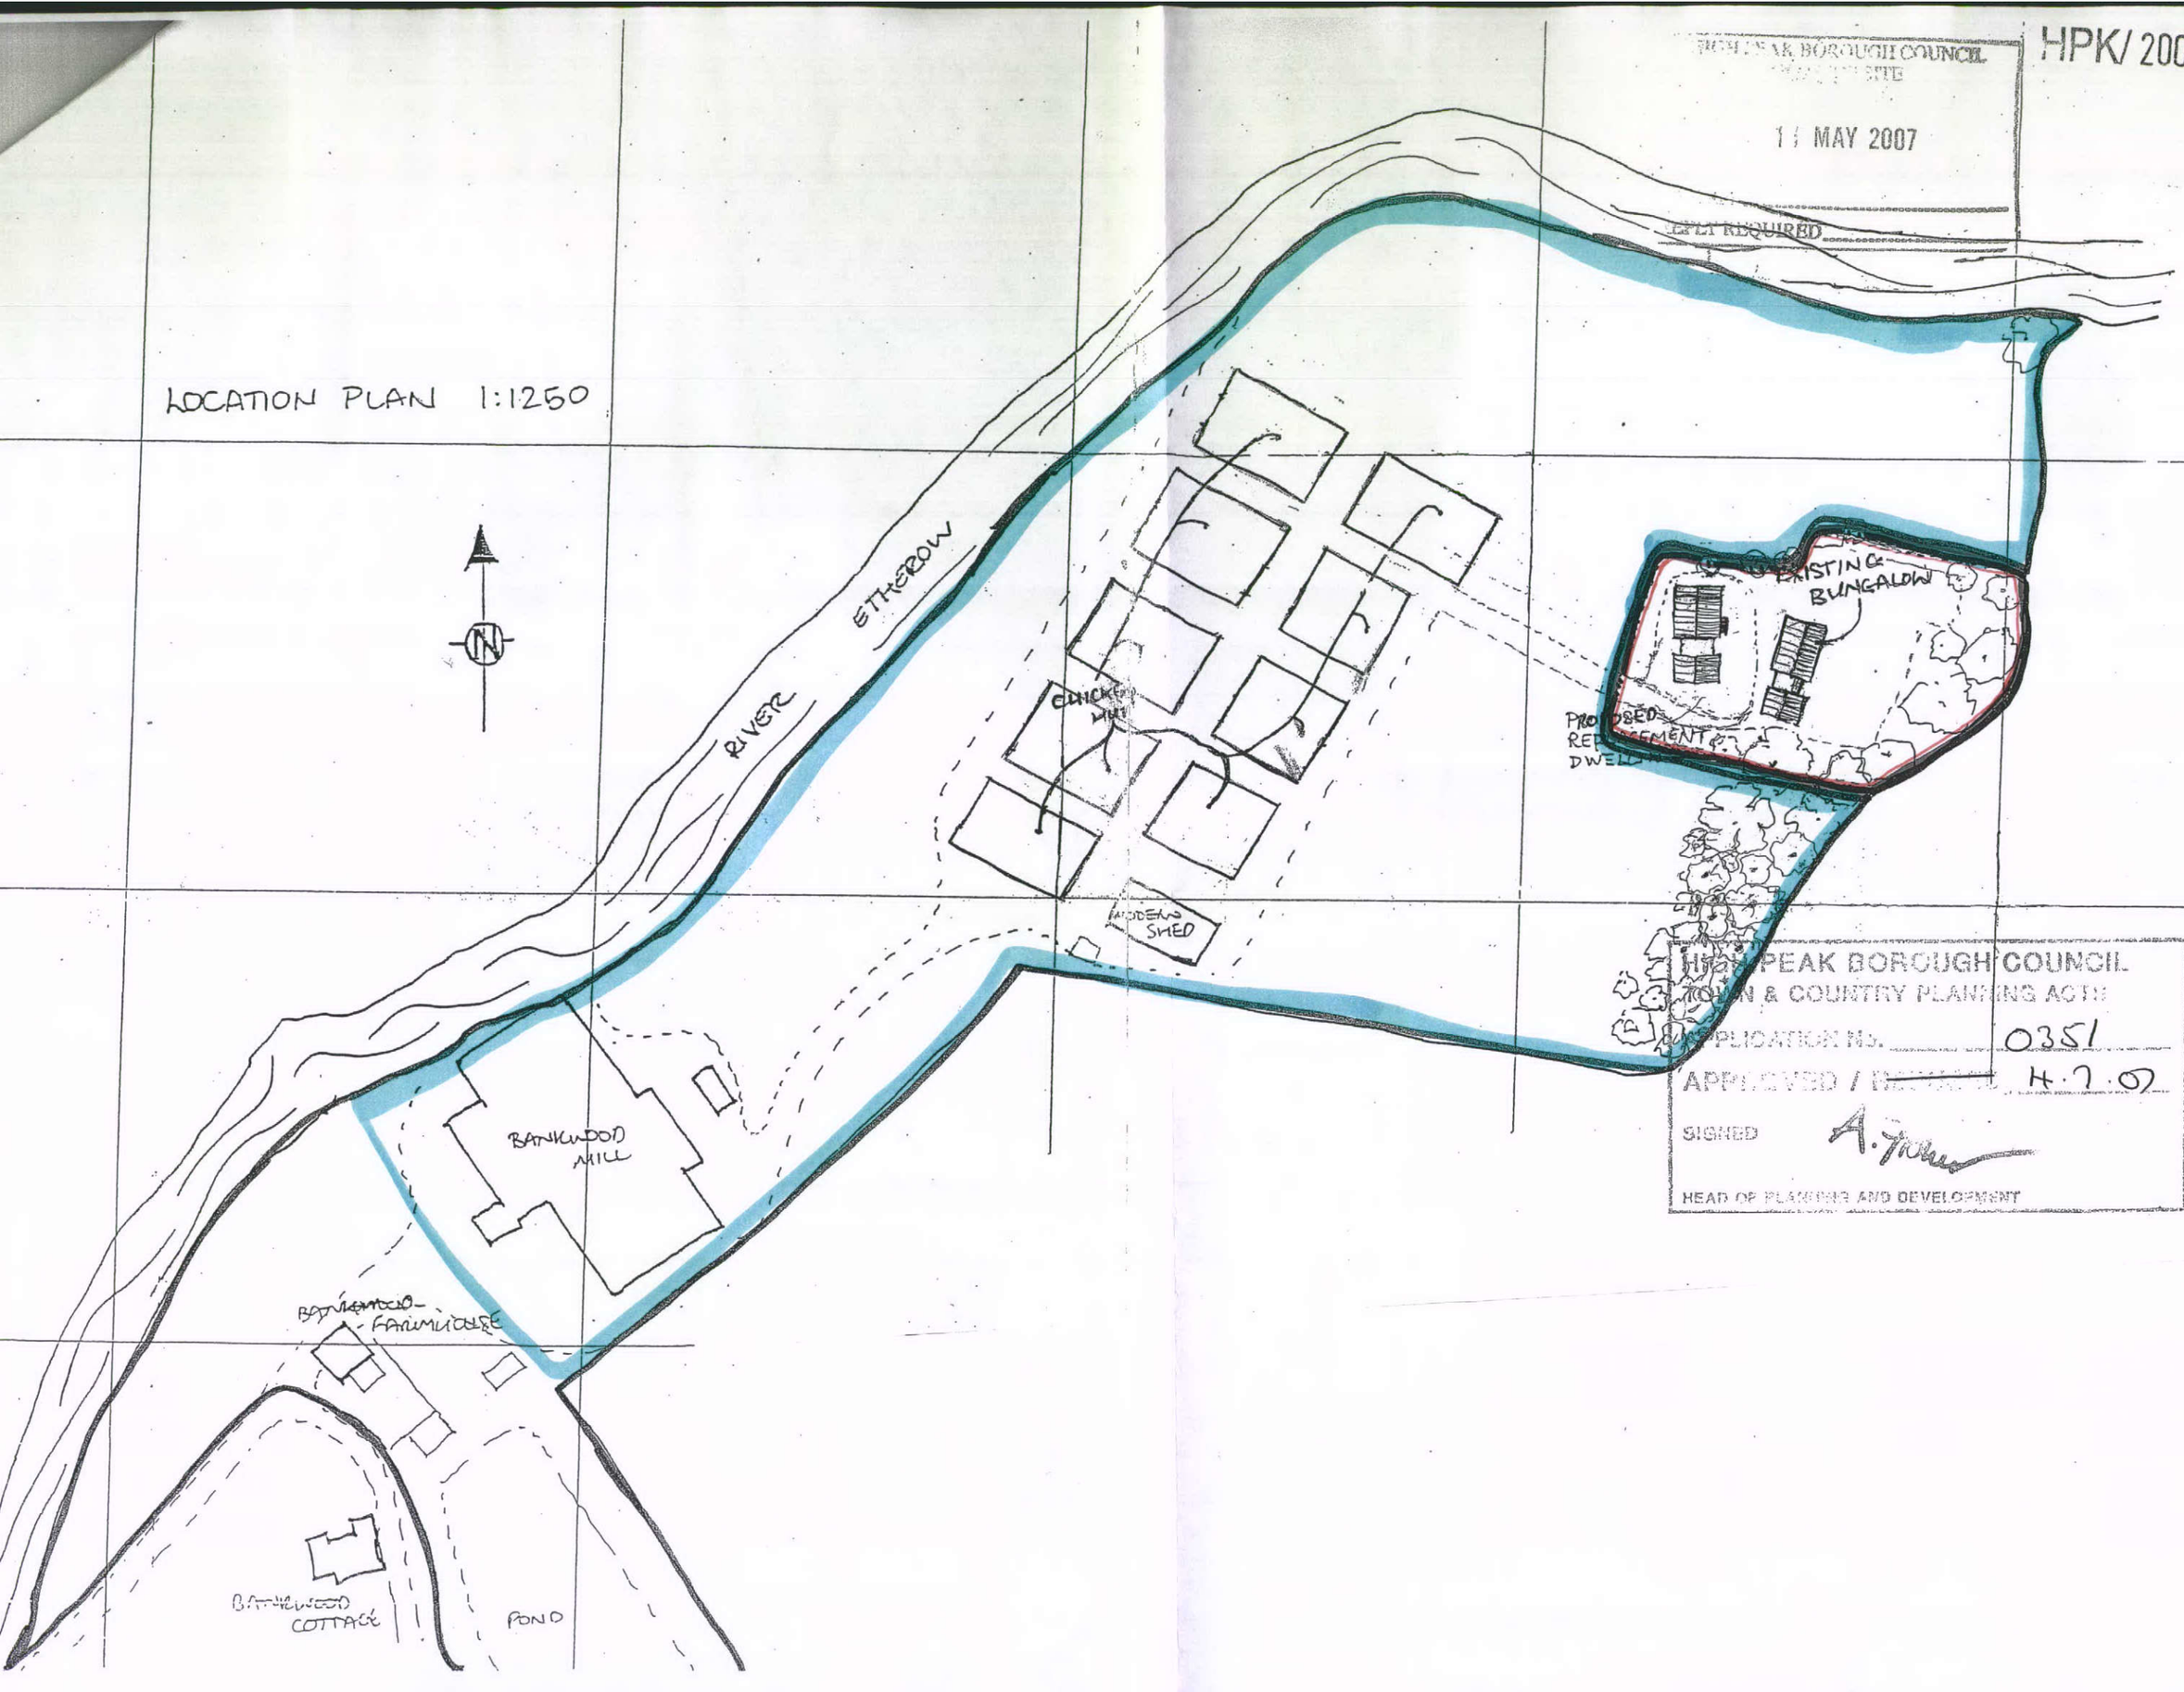
HPK/ 2007 / 035
HIGH PEAK BOROUGH COUNCIL
11 MAY 2007
LOCATION PLAN 1:1250
RIVER ETHEROW
EXISTING BUNGALOW
PROPOSED REPLACEMENT DWELLING
CHICKEN HUT
MODERN SHED
BANKWOOD MILL
BANKWOOD FARMHOUSE
BANKWOOD COTTAGE
POND
HIGH PEAK BOROUGH COUNCIL
TOWN & COUNTRY PLANNING ACTS
APPLICATION No. 0351
APPROVED / REFUSED 4.7.07
SIGNED
HEAD OF PLANNING AND DEVELOPMENT