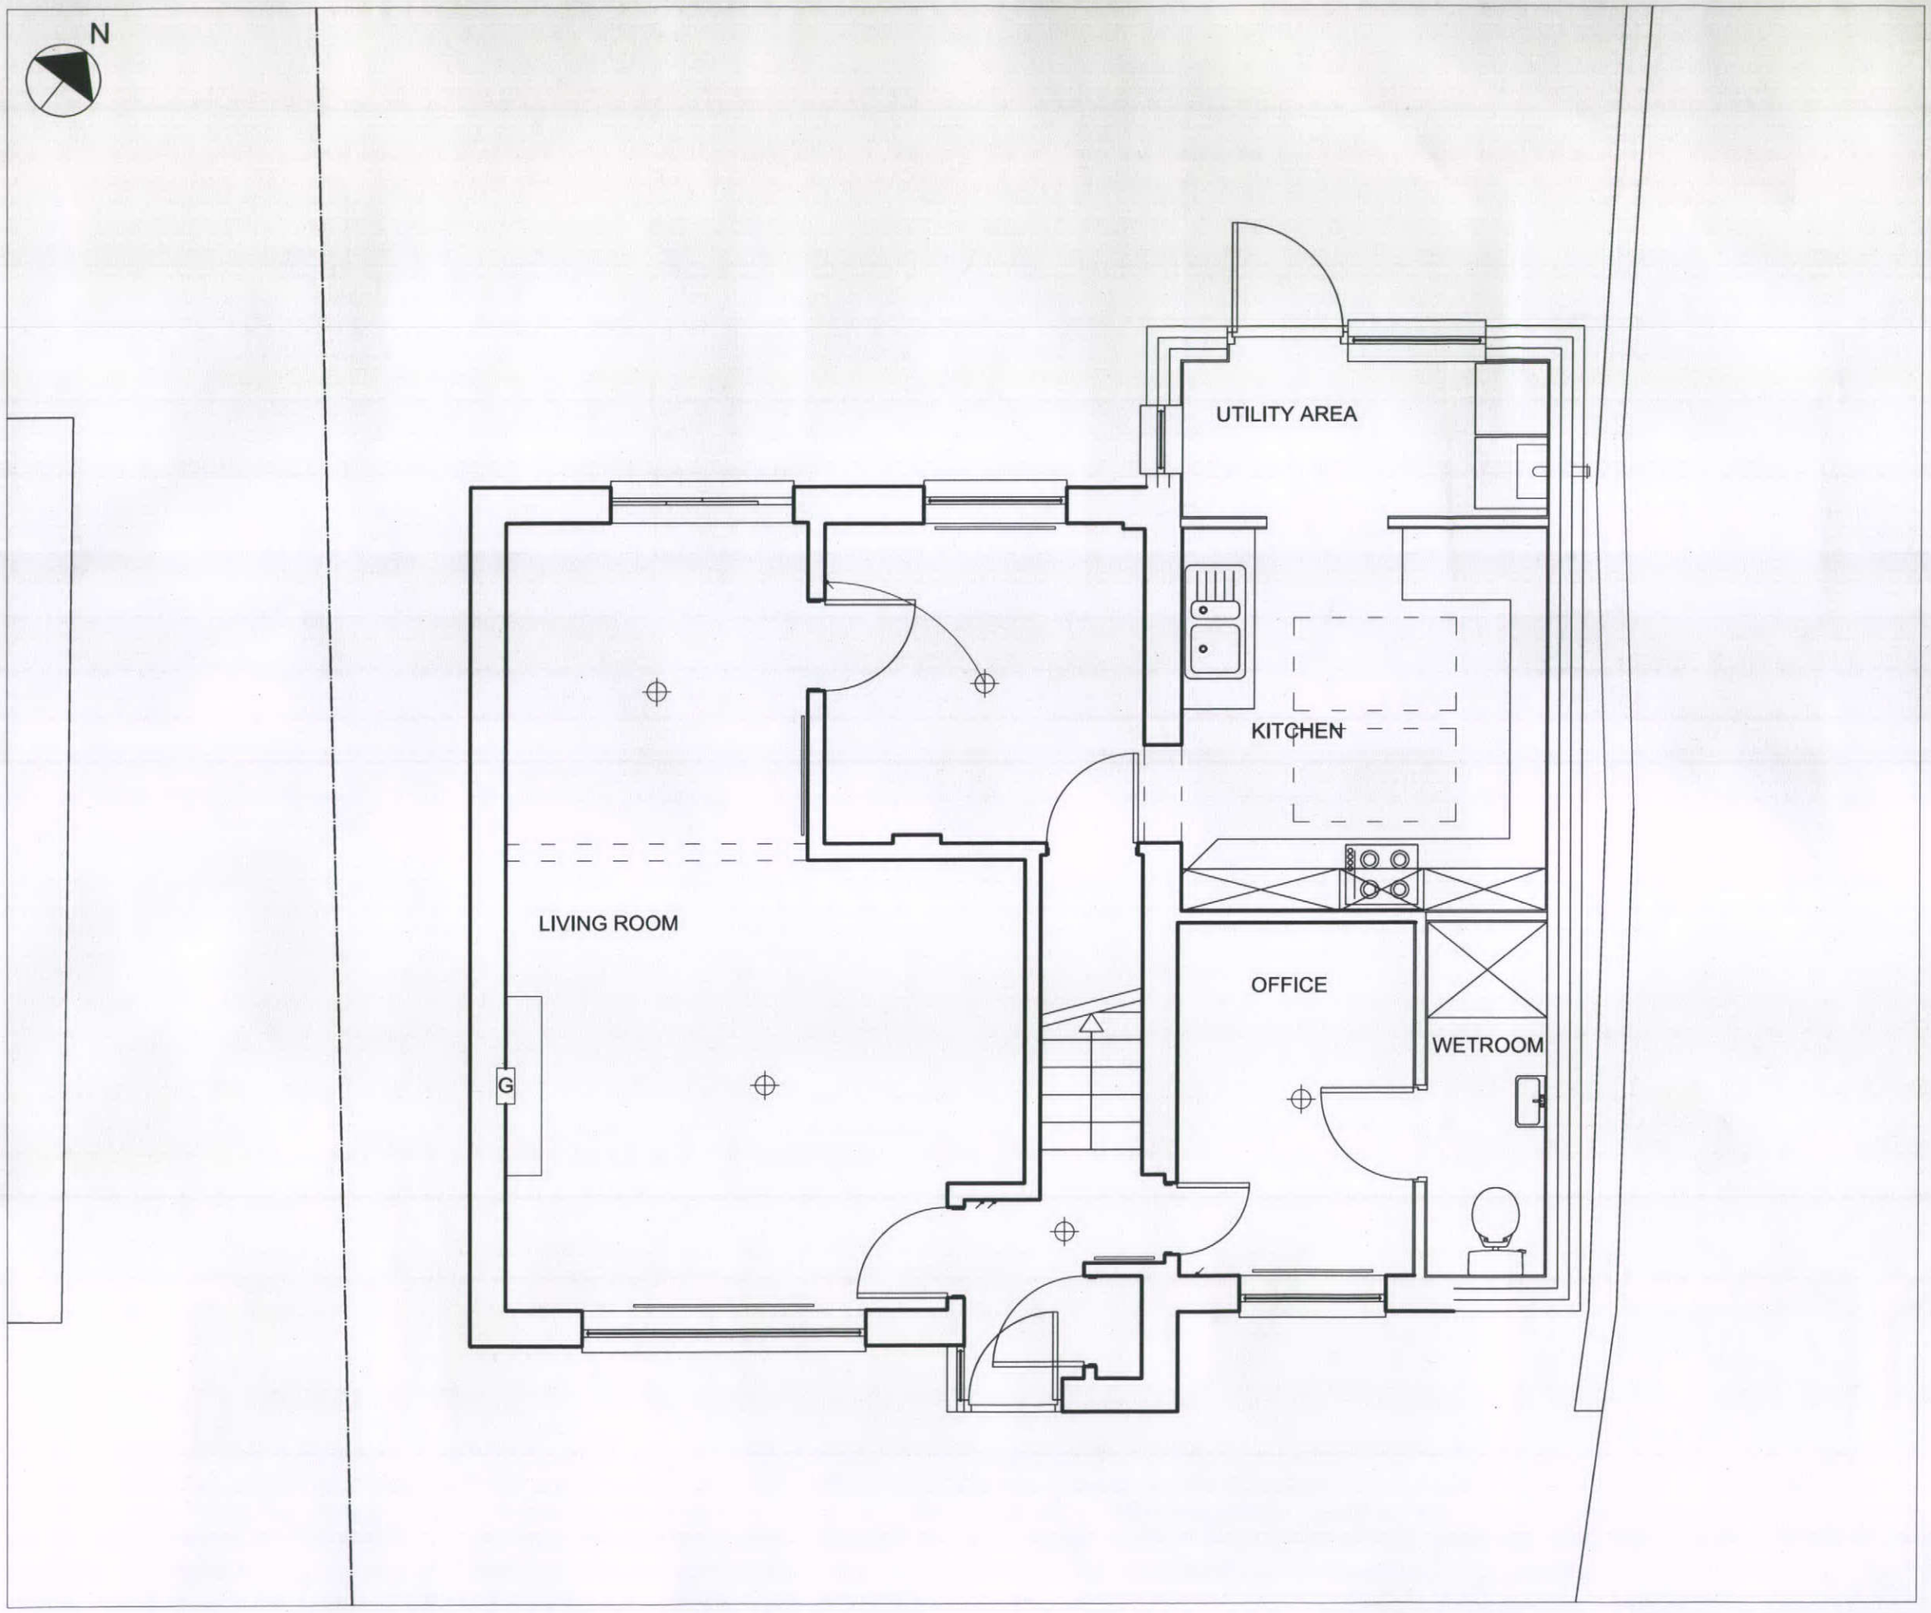

PROPOSED GROUND FLOOR PLAN

NOTES

DRAWINGS ARE TO BE USED FOR OBTAINING PLANNING PERMISSION & BUILDING REGULATIONS APPROVAL ONLY.

ALL MEASUREMENTS TO BE CHECKED ON SITE.

REVISION C

REDUCTION IN WIDTH BY 300MM

REVISION B

ALTERATIONS FOLLOWING COMMENTS FROM PLANNING OFFICER

AG ARCHITECTURAL DRAWINGS

21 ST MATTHEWS ROAD
EDGELEY
STOCKPORT
SK3 9EZ

0161 282 2297
enquiries@agdrawings.co.uk

JANET WYLES

8 Alston Road
Chapel-en-le-Frith
SK23 0LZ

PROJECT : SINGLE STOREY EXTENSION	SHEET 5
DRAWING : PROPOSED GROUND FLOOR PLAN	
DRAWING NO. : 2012.15.P5C	SCALE @ A3
DATE : NOVEMBER 2012	1 : 50