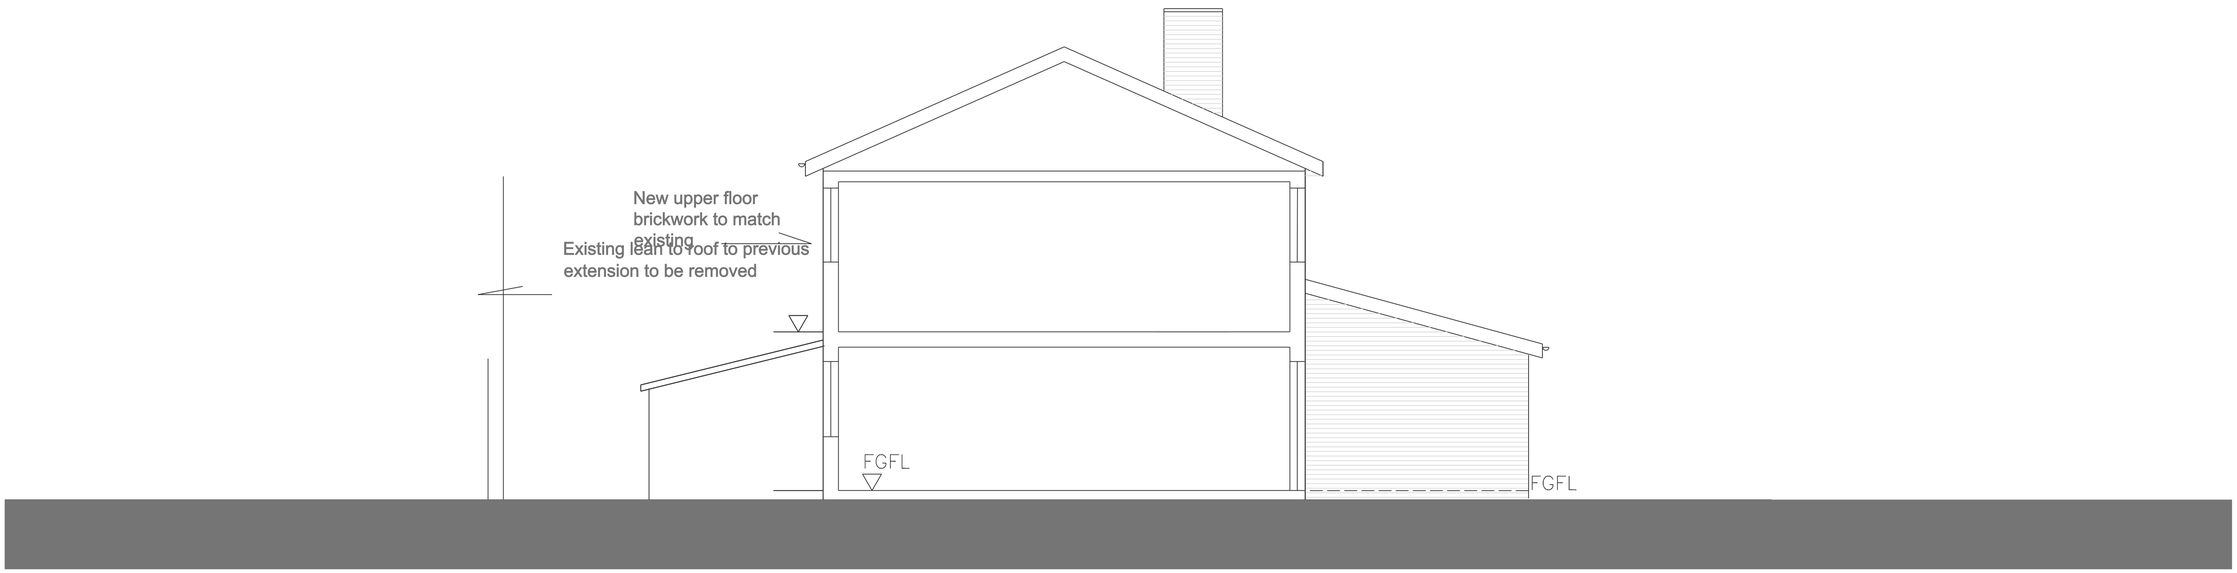

EXISTING

1 Peveril Ave
Elevation from
No 3 Peveril Ave, New Mills

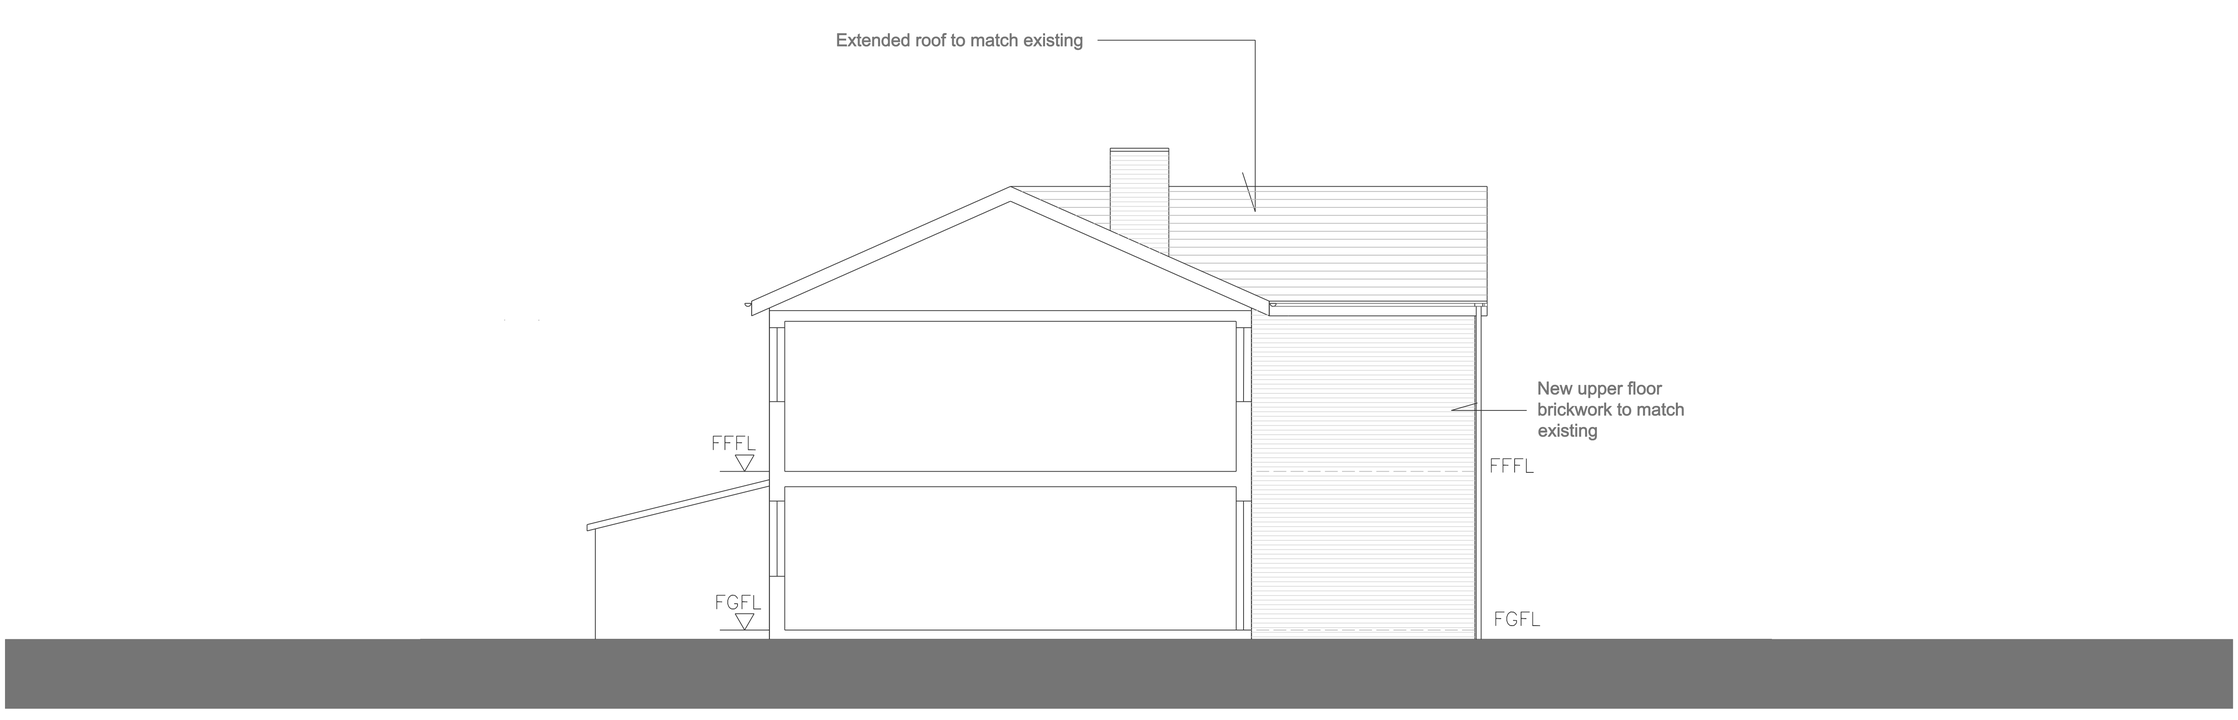

PROPOSED

PETER KELLY BA(Hons)Arch. Dip.Arch.(Manc)
Architectural Design & Planning Consultant
www.pk-architecture.com

Scalehill
28 Congleton Road
Alderley Edge
Cheshire SK9 7AB
m. 00 44 (0)7971 280592
t. 00 44 (0)1625 582341
e. peter.kelly@pk-architecture.co.uk

PROPOSED EXTENSION & ALTERATION TO :-

No 1, PEVERIL AVE
NEW MILLS
DERBYSHIRE

PK009 - 05

North West Elevation

January 2013

Scale - 1:50 @ A1 1:100 @ A3