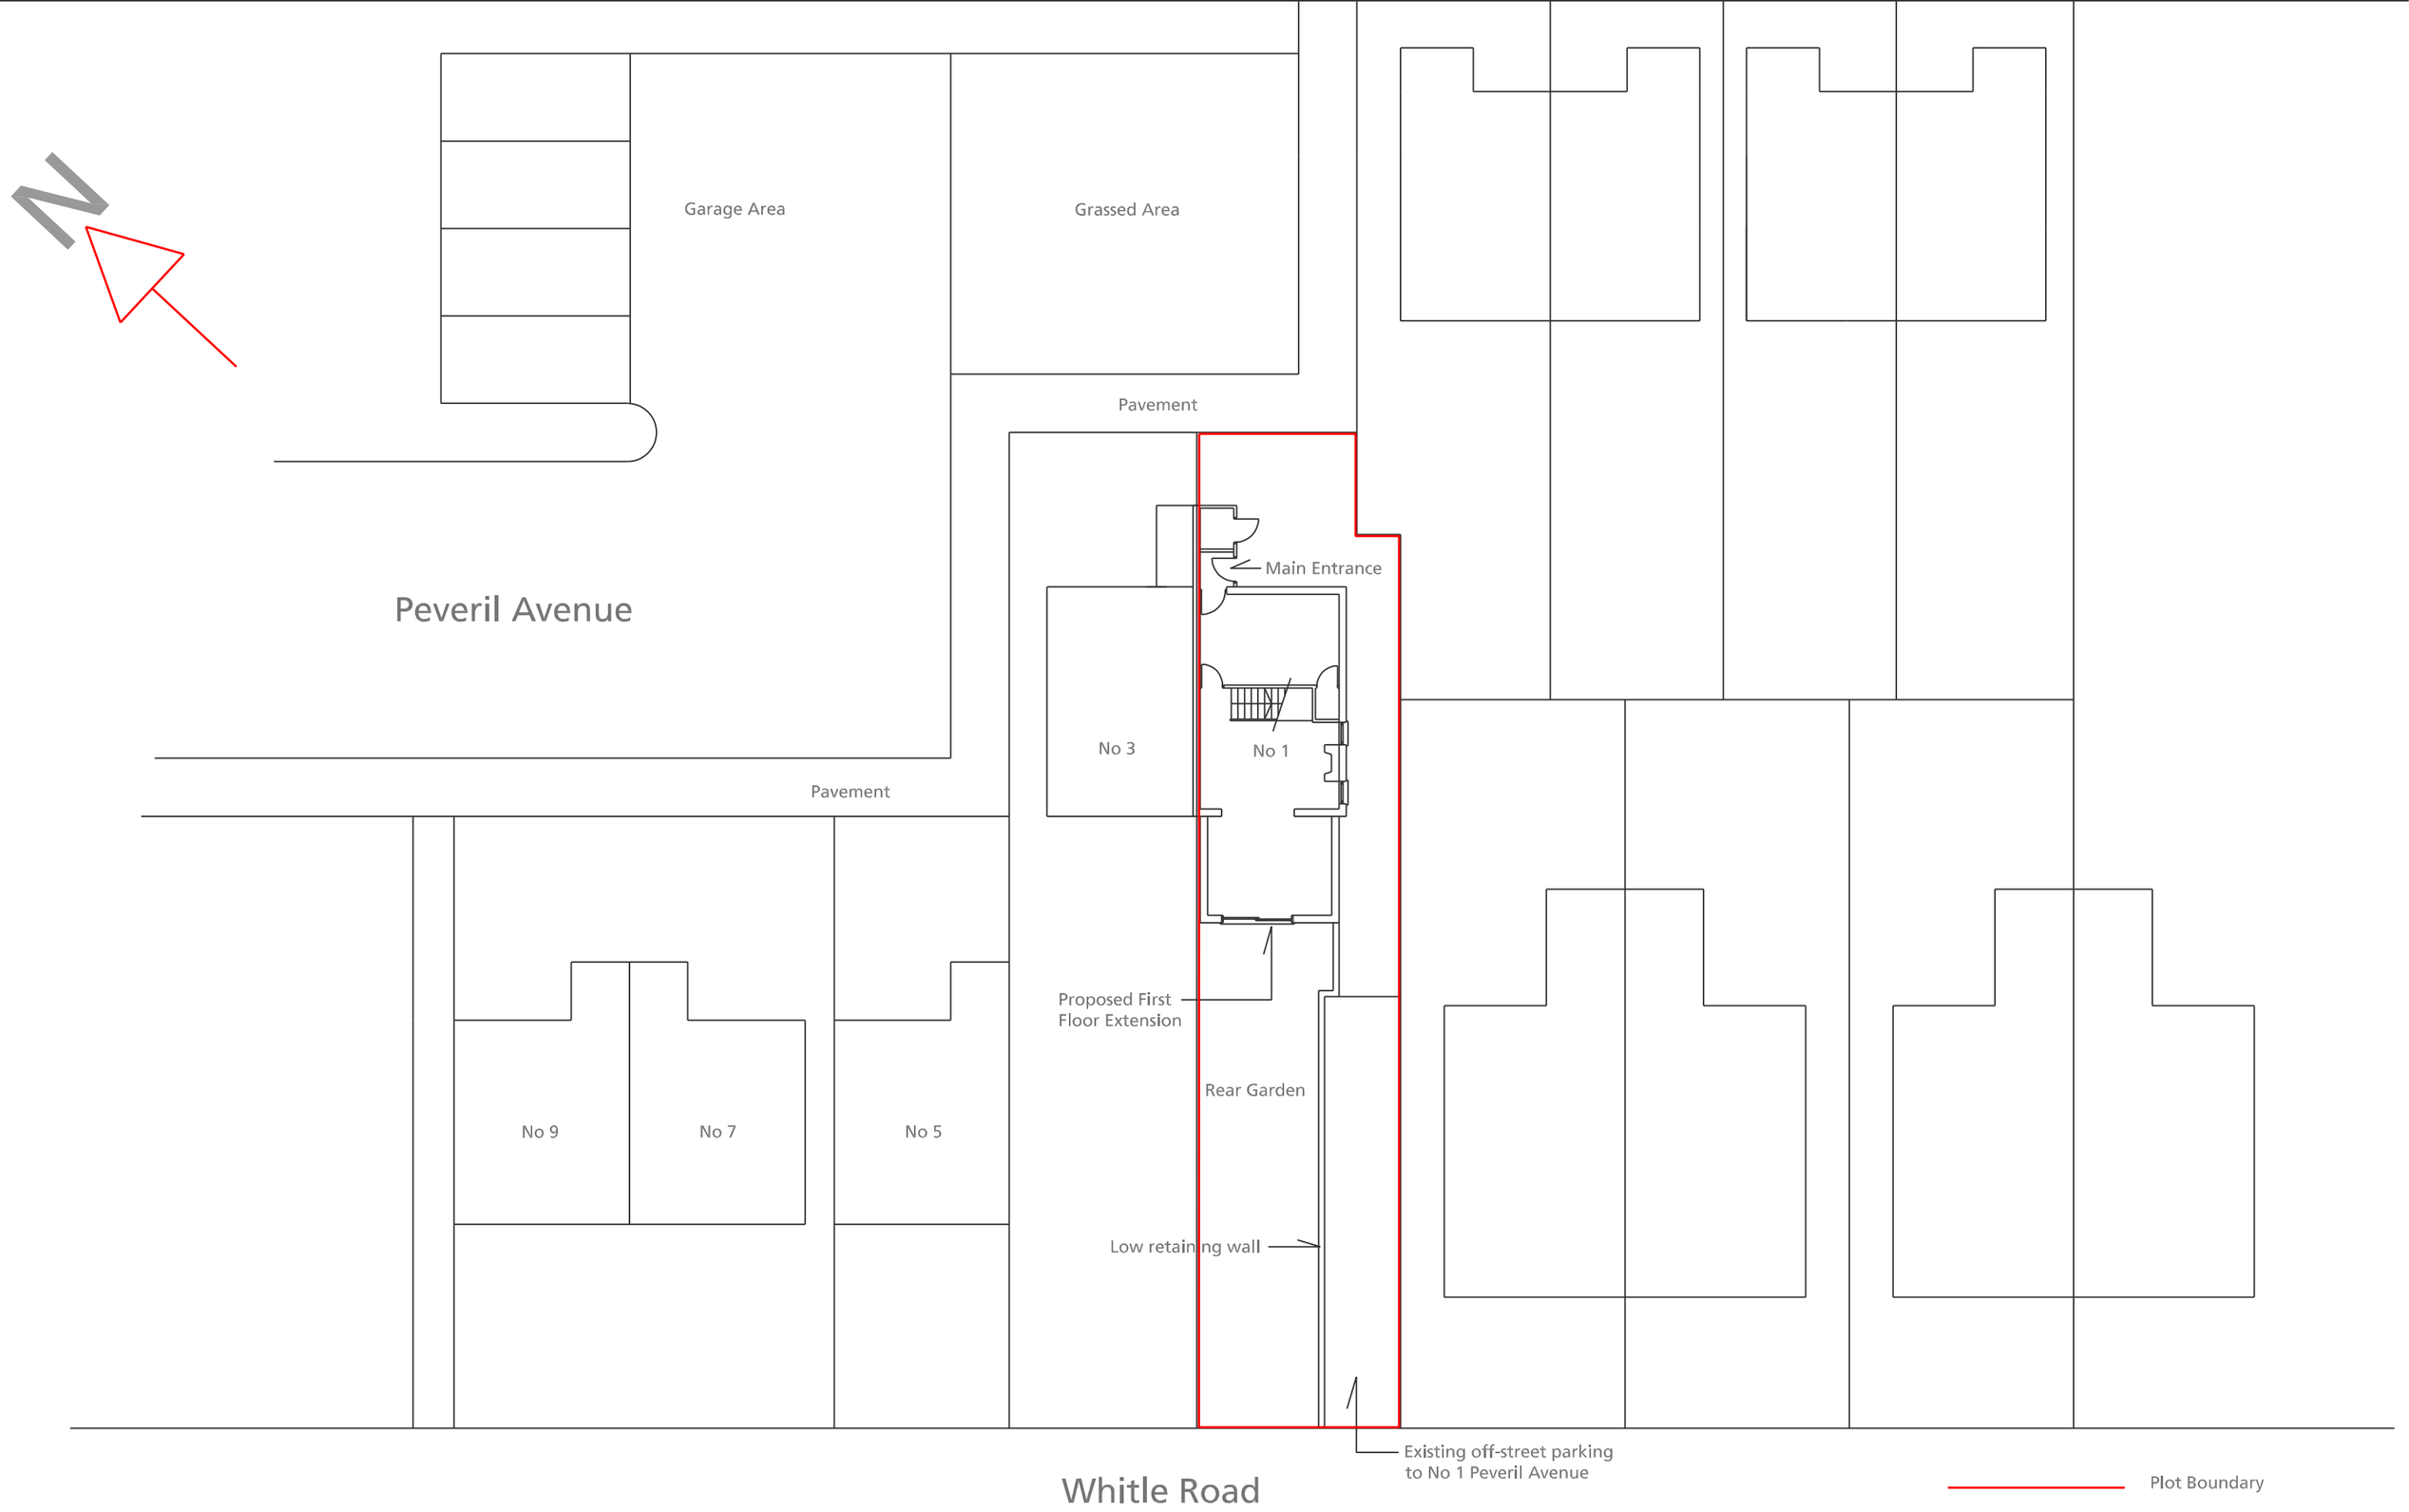

PETER KELLY BA(HONS)ARCH. DIP.ARCH.(MANC)
Architectural Design & Planning Consultant
www.pk-architecture.com

Scalehill
28 Congleton Road
Alderley Edge
Cheshire SK9 7AB
m. 00 44 (0)7971 280592
t. 00 44 (0)1625 582341
e. peter.kelly@pk-architecture.co.uk

PROPOSED EXTENSION & ALTERATION TO :-

No 1, PEVERIL AVE
NEW MILLS
DERBYSHIRE

PK009 - 03

Site Plan

November 2012

Scale - 1:200 @ A3