

EXISTING FRONT ELEVATION

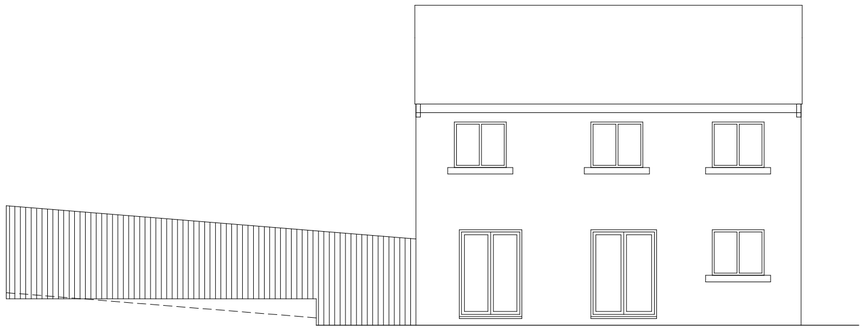

EXISTING REAR ELEVATION

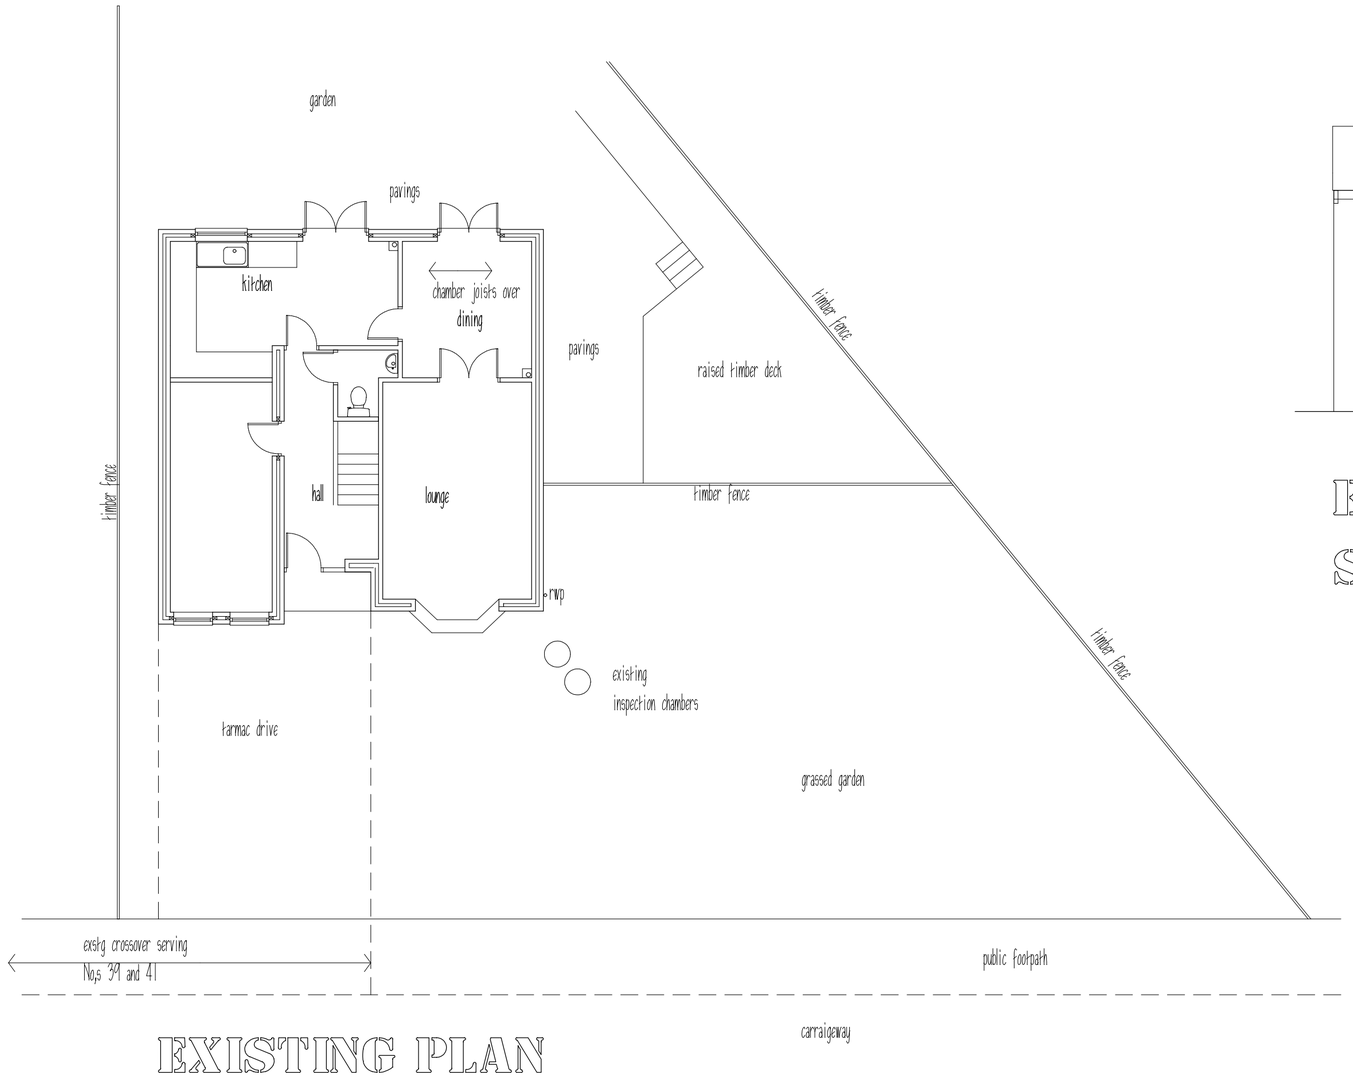

EXISTING PLAN

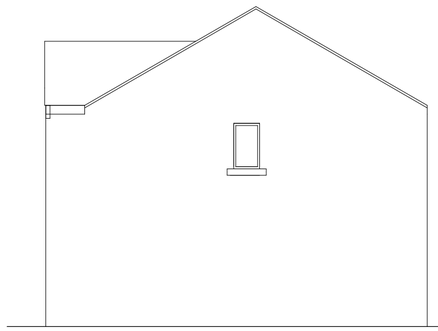

EXISTING SIDE ELEVATION

THIS DRAWING IS NOT TO BE COPIED
OR REPRODUCED
WITHOUT THE PRIOR WRITTEN CONSENT
OF PLANMART LTD.

PLANMART

Client:

Mr & Mrs Patten,
41 Hurst Crescent, Glossop. SK13 8UA

Project:

Proposed garage to side elevation.

Title:

Existing plan and elevations.

Scale: 1:100 A2 sheet.

Drawn:	Date:
MH	Feb 2013.
Project no.: 2484	Drawing no.: 2484-1

PLANMART LIMITED
53A High St. West, Glossop,
Derbyshire SK13 8AZ.
Tel: 01457 863153 E mail: planmart@btconnect.com