

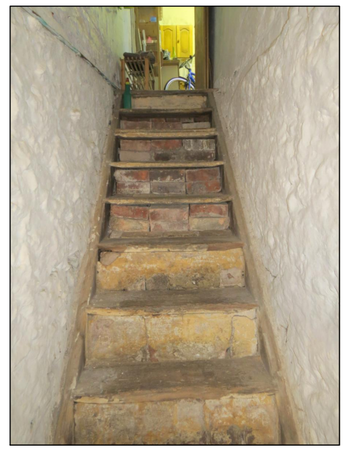


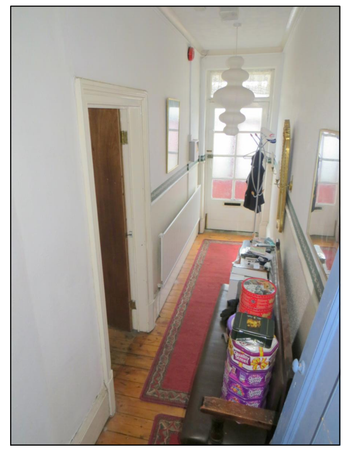

EXISTING DETECTION:

EMERGENCY LIGHTING	EMERGENCY LIGHTING ON FUSED CIRCUIT TO CUT IN ON ELECTRIC POWER FAILURE BS 5266
SD.	INTEGRATED SMOKE DETECTORS ON MAINS BATTERY BACKUP
CP	MANUAL BREAK GLASS CALL POINTS FOR FIRE ALARM
EXTINGUISHER	FIRE EXTINGUISHER POINTS TO APPROVAL OF FIRE OFFICER
SOUNDER	FIRE ALARM SOUNDER LINKED TO DETECTION NB: THE FIRE ALARM SYSTEM IS TO BE TO BS 5839 PT1

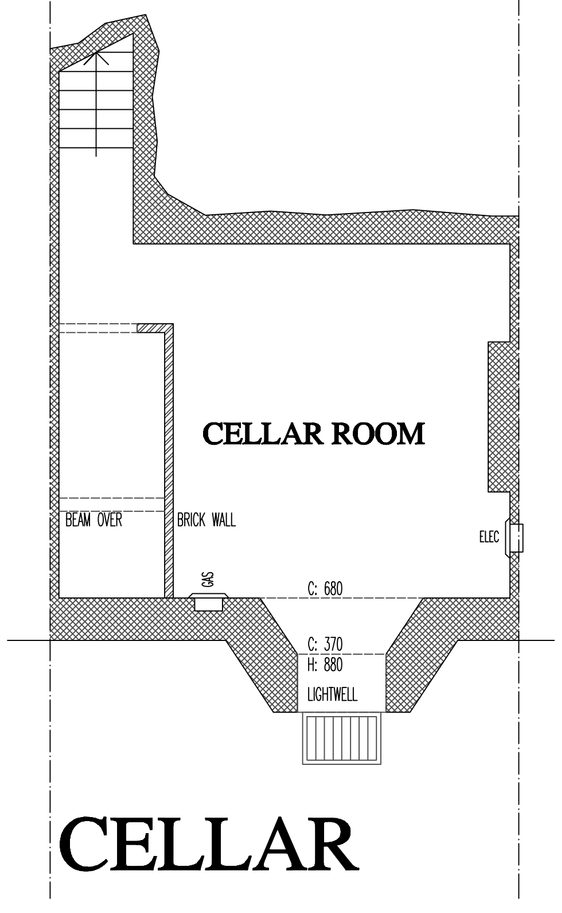


CELLAR

ACCESS FROM ODDFELLOWS COTTAGES, SHARED ACCESS YARD FOR No. 21/23/25 MARKET ST


SHARED ACCESS


WHEELIE BIN STORAGE FOR THIS AND ADJACENT PROPERTIES TO THE REAR

ASSUMED DRAINAGE RUN TO THE REAR

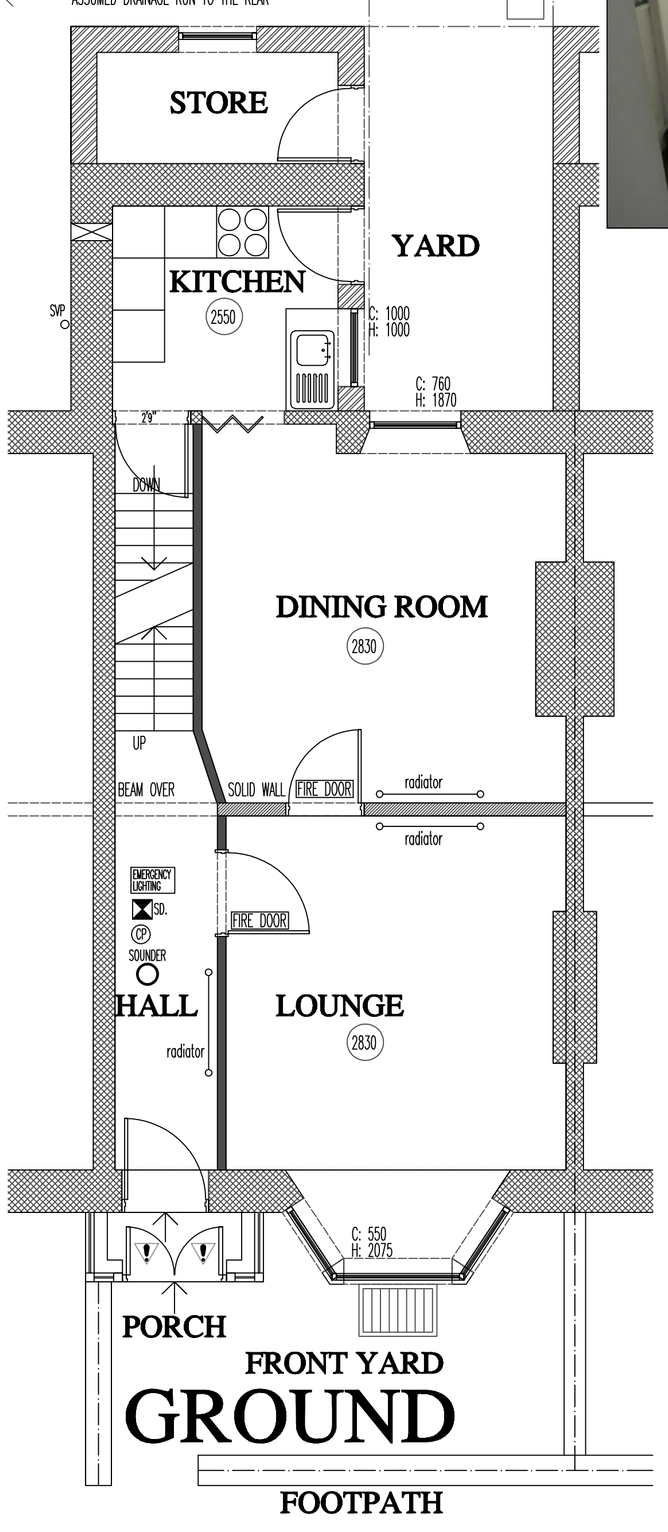



GROUND

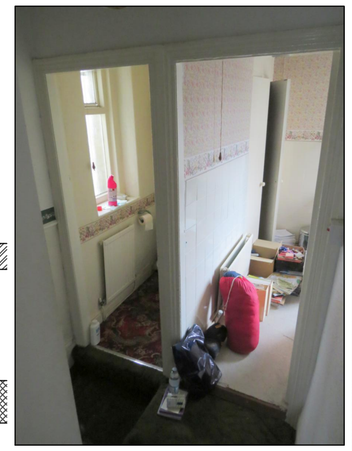

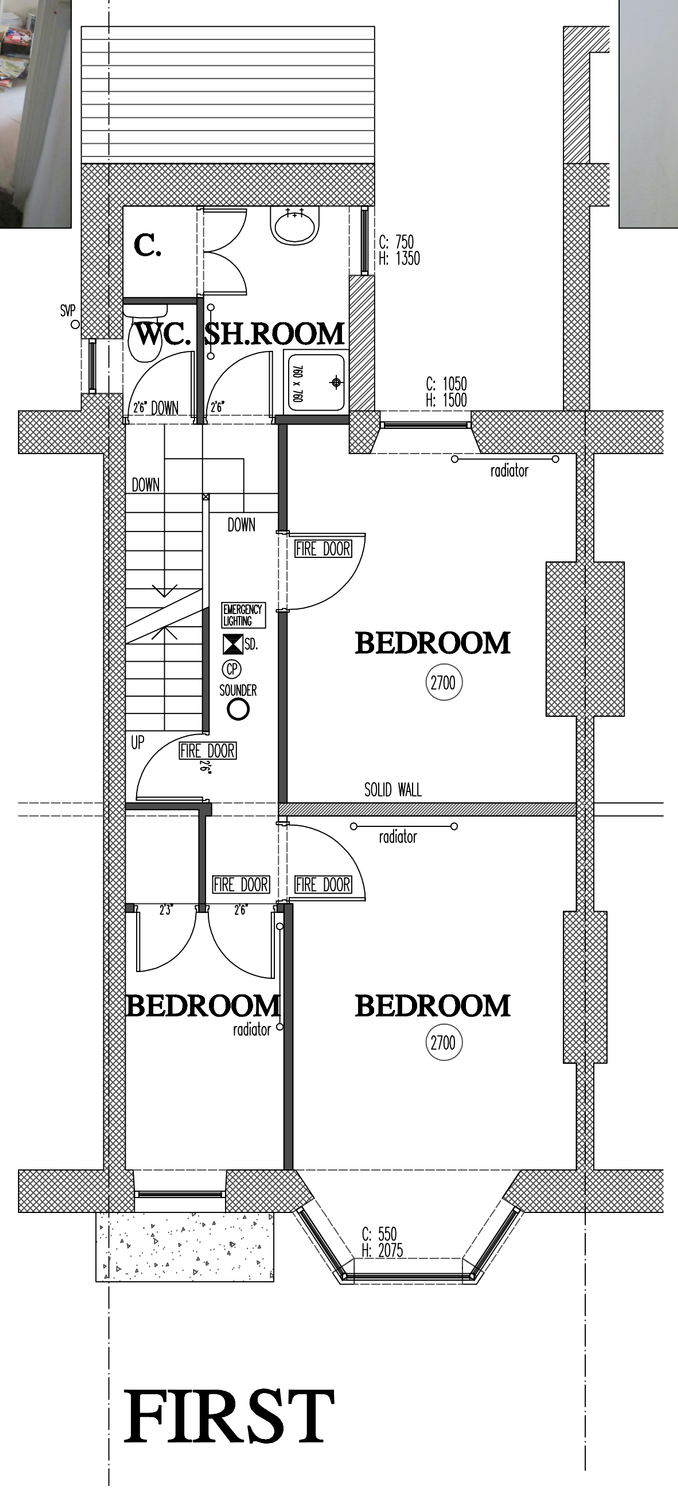


FIRST

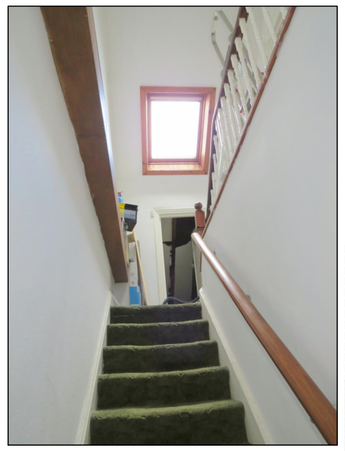

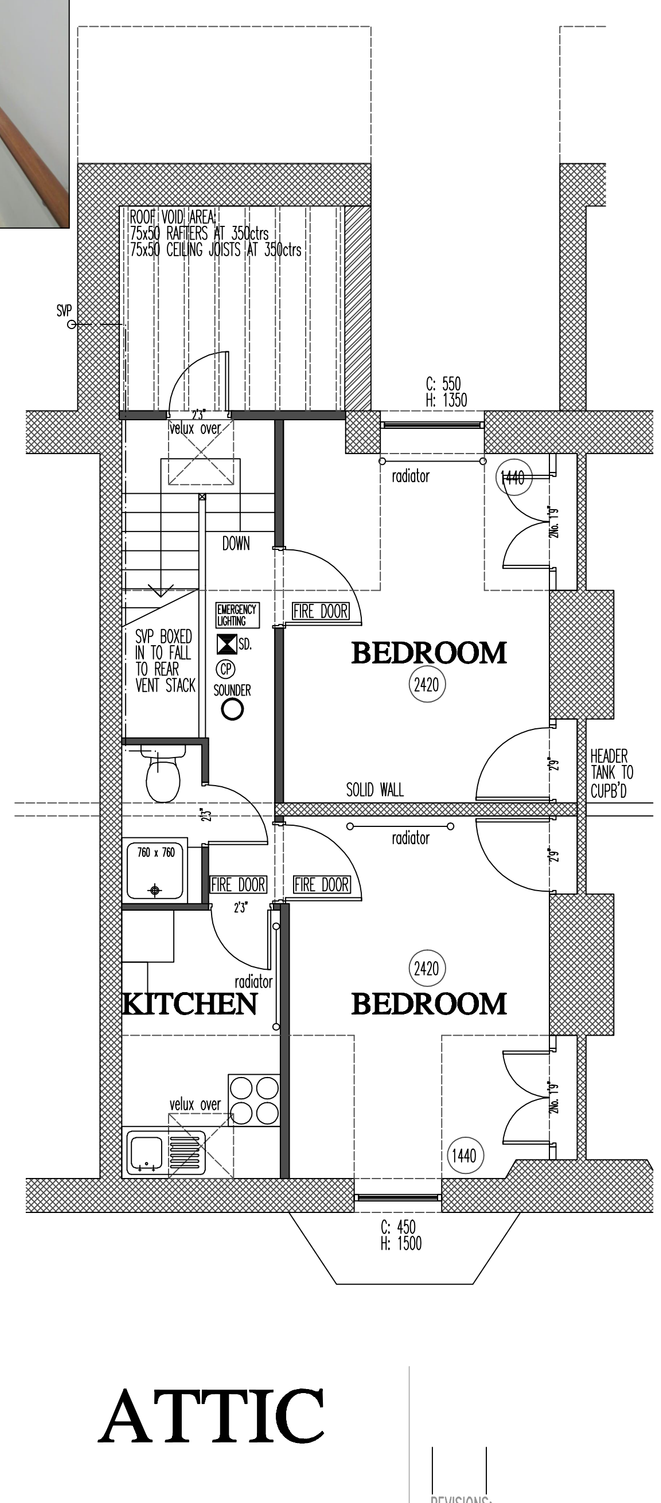


ATTIC



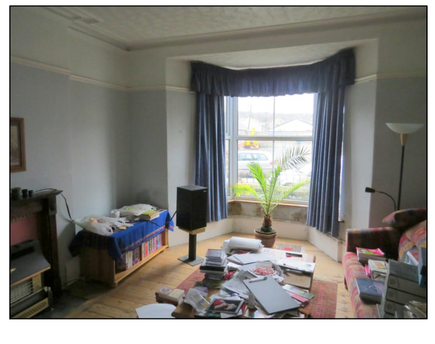



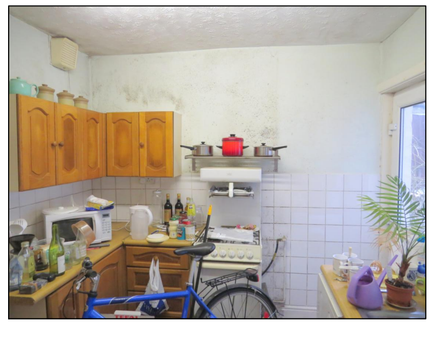





23 MARKET STREET, BUXTON

EXISTING FLOOR PLANS RELATING TO SINGLE DWELLING 1:50

REVISIONS:

SURVEY 01

BUXTON, DERBYSHIRE

23 MARKET STREET

SCALE: 1:50 | DATE: FEB'13 | DRAWN: AJS | CHECKED: AJS

©THIS DRAWING AND THE BUILDING WORKS DEPICTED ARE THE COPYRIGHT OF AJS ARCHITECTURE AND MAY NOT BE REPRODUCED OR AMENDED EXCEPT BY WRITTEN PERMISSION. NO LIABILITY WILL BE ACCEPTED FOR AMENDMENTS MADE BY OTHER PERSONS.
DO NOT SCALE THIS DRAWING, USE FIGURED DIMENSIONS ONLY, IF IN DOUBT ASK.

A.J.S ARCHITECTURE
32 carr road.
buxton.
derbyshire.
sk17 6wf.
h: 01298 26062
m: 07794 400237

DRAWING No: SURVEY 01

B REGS COMPLIANT