

South East Elevation as Proposed (1:50)

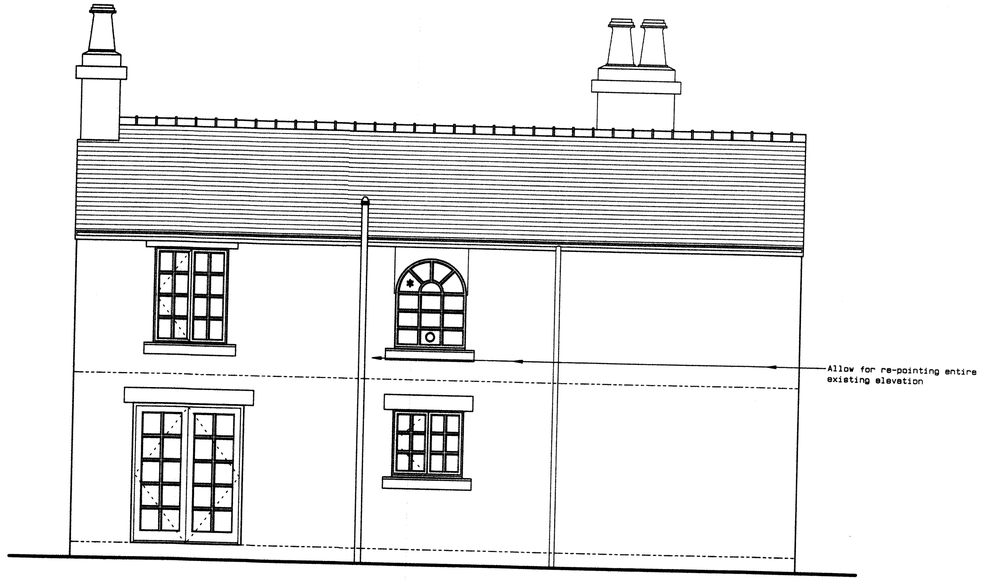

South West Elevation as Proposed (1:50)



North West Elevation as Proposed (1:50)

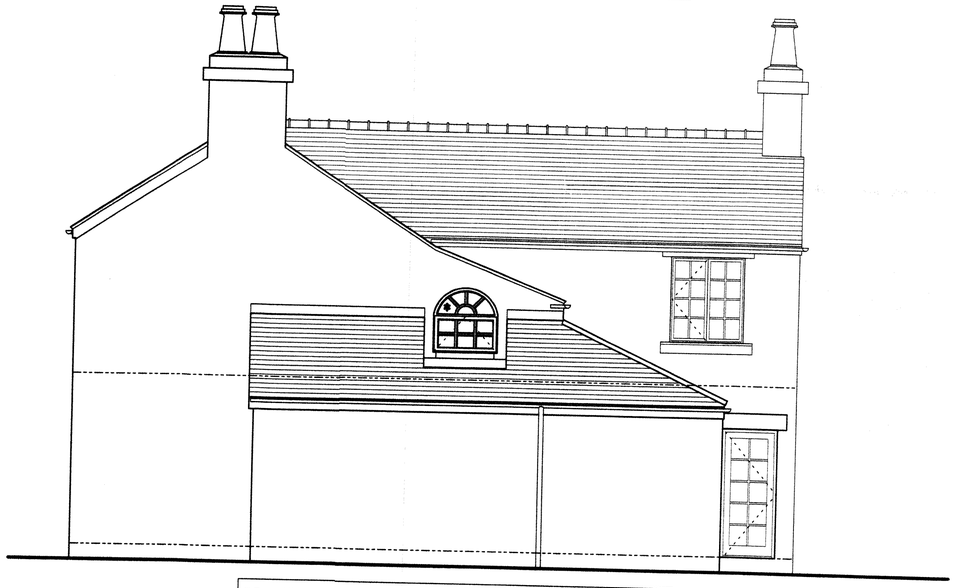

North East Elevation as Proposed (1:50)

Notes:

All drawings to be read in conjunction with Schedule of Works set out in tender invitation.

Existing windows marked ' ' to be removed, and replaced with new to same pattern, fitted with sealed double glazing units.

File: c:\drawings\corb\corb7.drw

Rev	Date	Initials	Description
C	08 Feb 2013	A D L	Fenestration amended
B	09 Jan 2013	A D L	Window added to North West Elevation
A	28 Nov 2012	A D L	Window to S E elevation deleted and french windows substituted

PDA GROUP

PRICE DINSDALE ASSOCIATES LIMITED

8, The Quadrant, Buxton, Derbyshire

Tel. (01 298) 26 234
Fax. (01 298) 71 004

Client

Drs G & S Jowett

Job Title

Proposed Alterations to 25, Corbar Road, Buxton, Derbyshire

Drawing Title

Elevations as Proposed

© Copyright 2013 Price Dinsdale Associates Ltd.

Scale: 1 : 50

Drawing No: 07

Job No: 1206

Rev.: C