HPK/2013/0082

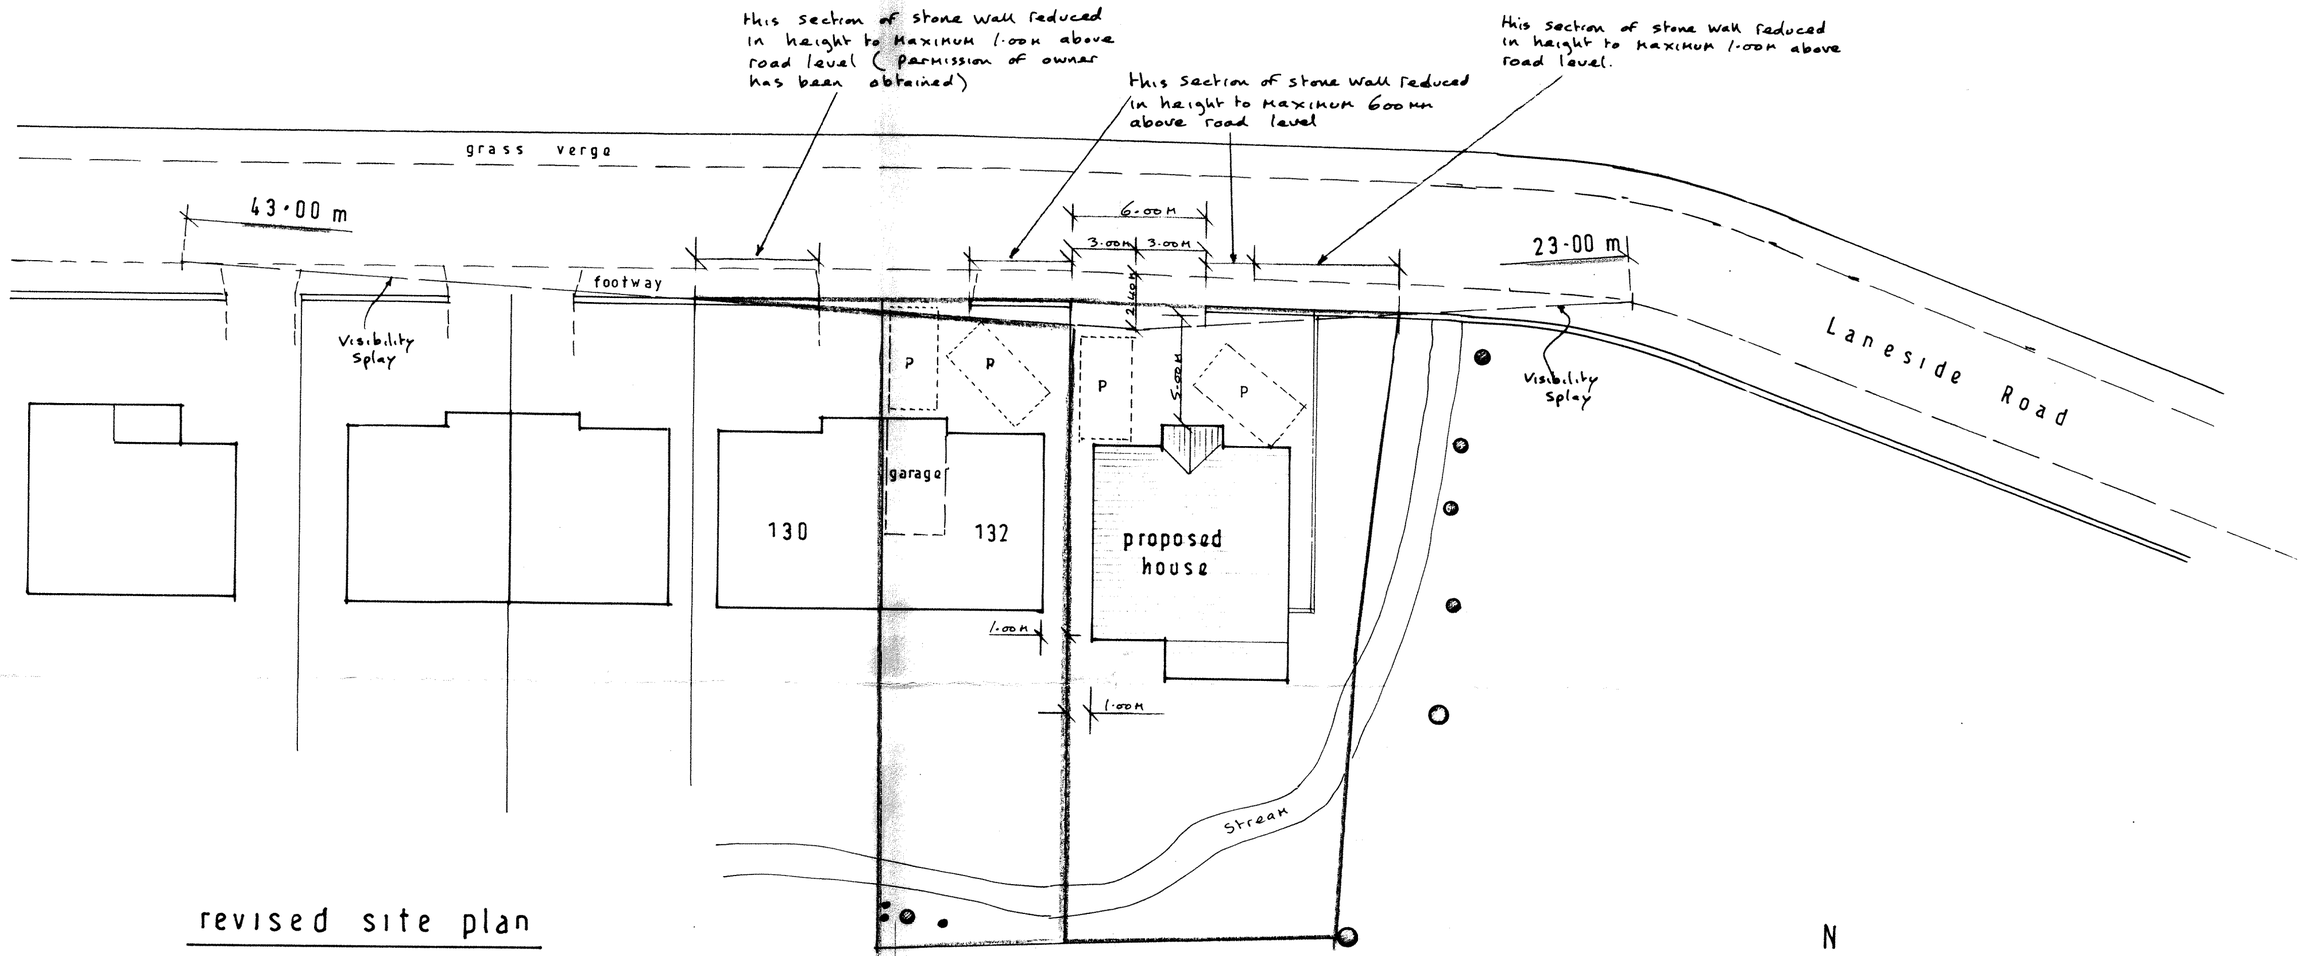

revised site plan

re HPK/2011/0313

scale 1:200

PROPOSED DETACHED HOUSE AT
'HEARTSEASE', 132 LANESIDE ROAD, NEWMILLS.

HIGH PEAK BOROUGH COUNCIL
PLANNING
REC'D 27 FEB 2013

drg no 13·2/1