Pump House & Offices, George Street, Buxton

HPK/13/0073
6 MAR 2013

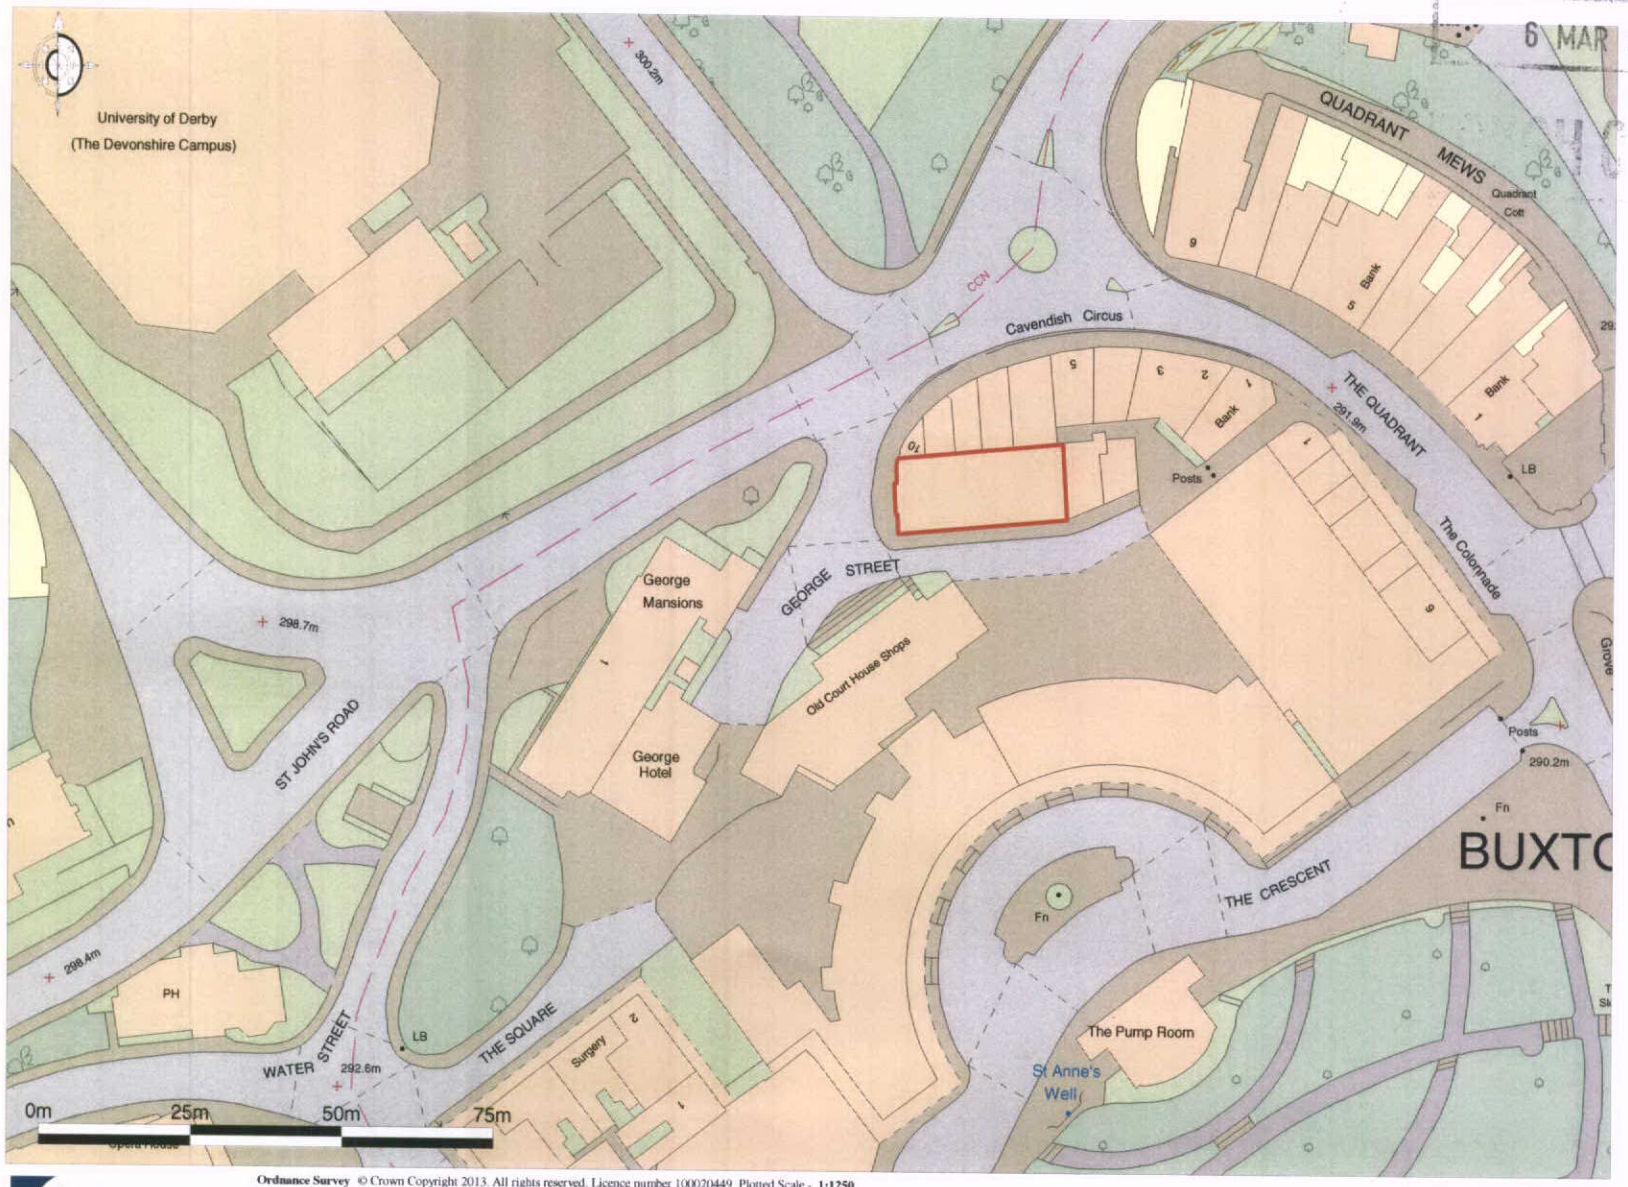

Promap®
Ordnance Survey © Crown Copyright 2013. All rights reserved. Licence number 100020449. Plotted Scale - 1:1250

This map was created with Promap