HPK/2013/0873
HIGH PEAK
6 MAR 2013
BOROUGH COUNCIL

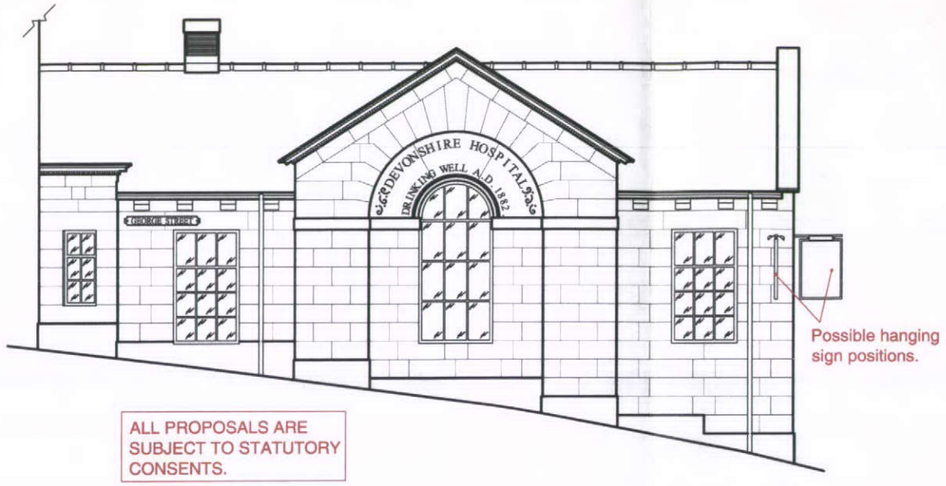

ALL PROPOSALS ARE SUBJECT TO STATUTORY CONSENTS.

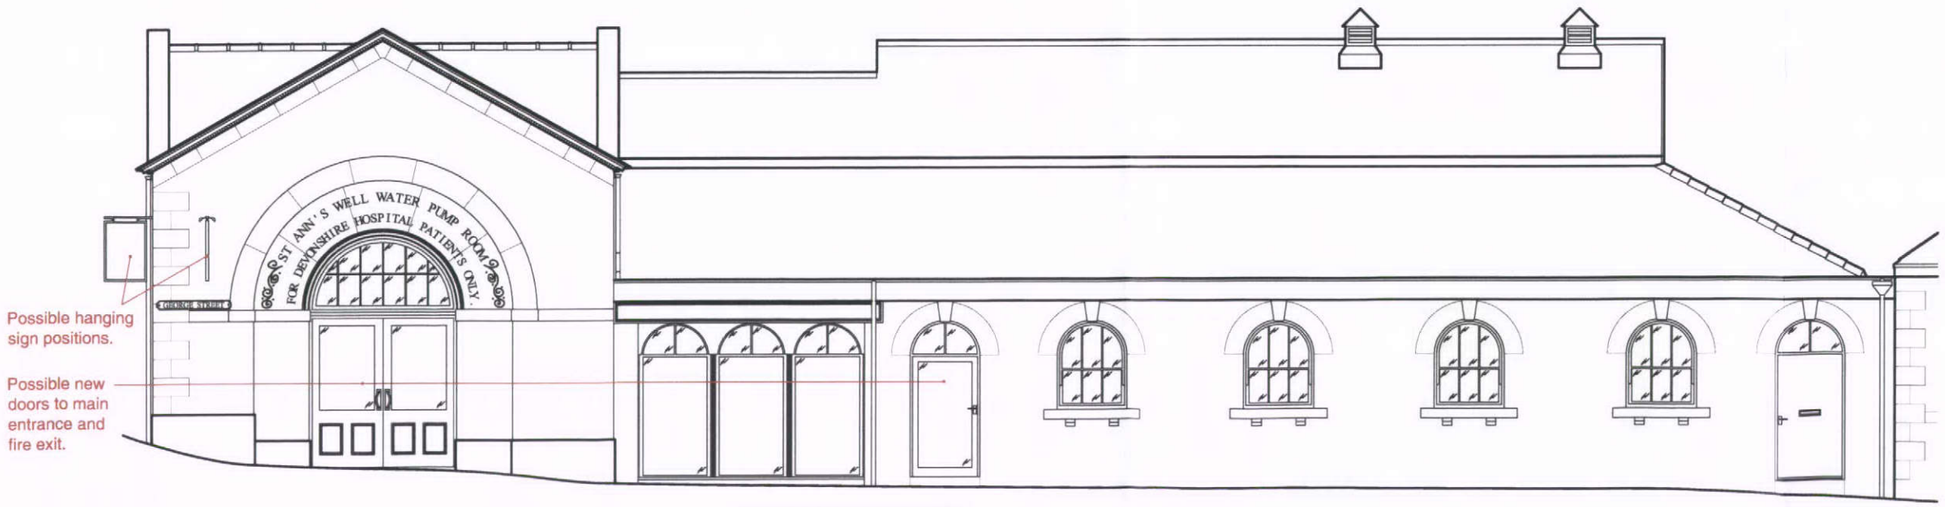

ALL PROPOSALS ARE SUBJECT TO STATUTORY CONSENTS.

NOTE: CONTRACTOR MUST VERIFY ALL DIMENSIONS ON SITE BEFORE COMMENCING ANY WORK OR DRAWING. ANY DISCREPANCIES ARE TO BE REPORTED PROMPTLY. DRAWINGS TO BE TAKEN IN PREFERENCE TO SCALED DIMENSIONS. THIS DRAWING TO BE READ IN CONJUNCTION WITH ALL RELEVANT ARCHITECTS, CONSULTANTS, CONTRACTORS AND SPECIALIST DRAWINGS IF IN DOUBT ASK.

REV	REVISION	DATE	DES	CHK	REV	REVISION	DATE	DES	CHK

PROJECT George Street, Buxton

DRAWING Proposed Elevations

DRWG NO 5961-104 REVISION - SCALE 1 : 100@A3 / 1 : 50@A1

DATE 13.02.13 DRAWN MJW CHECKED BY **

■ PRELIMINARY ☐ CONSTRUCTION ☐ AS BUILT

CATERING DESIGN GROUP
The Design House
6 Cottesbrooke Park
Heartlands
Daventry
Northants
NN11 8YL
t: 01327 314860
f: 01327 314870
e: info@cateringdesign.co.uk
www.cateringdesign.co.uk