HPK/2013/0073
HIGH PEAK
6 MAR 2013
BOROUGH COUNCIL

ALL PROPOSALS ARE SUBJECT TO STATUTORY CONSENTS.

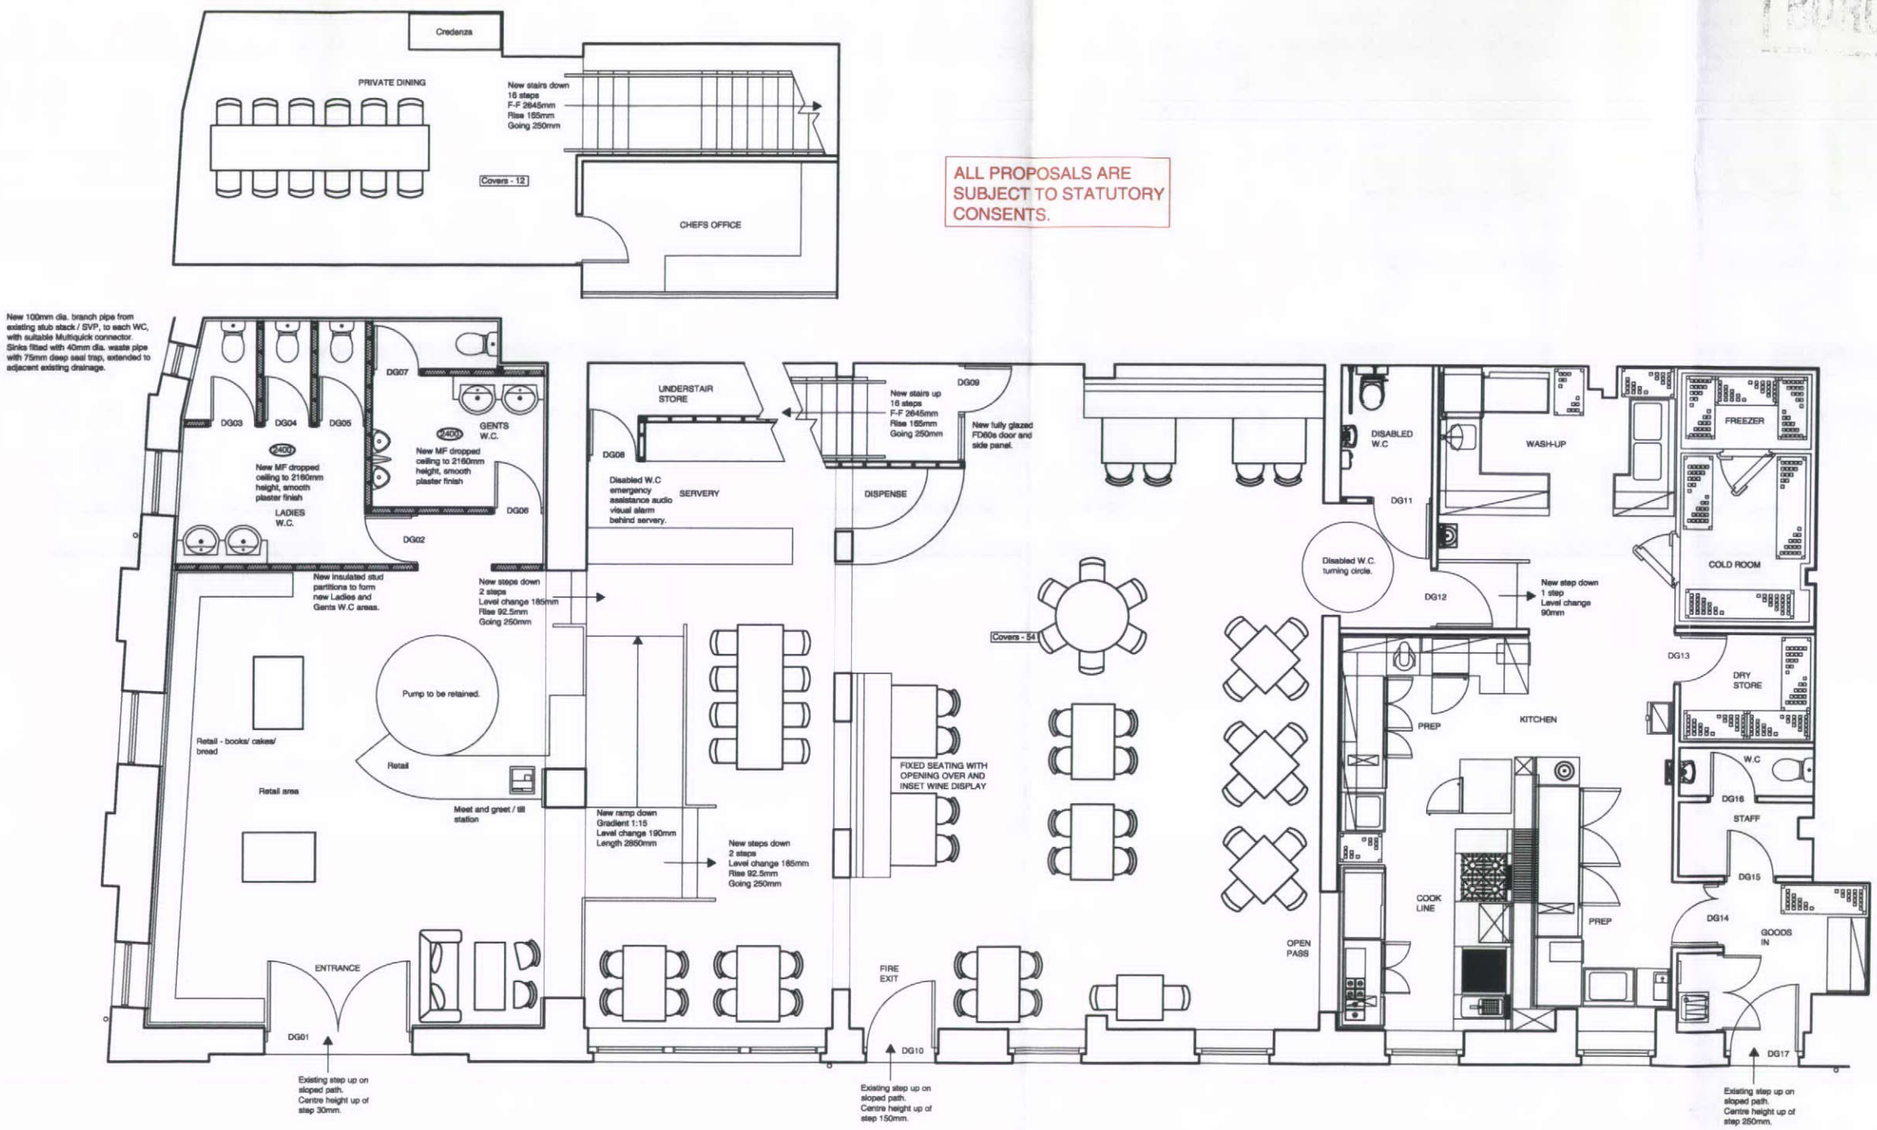

NOTE: CONTRACTOR MUST VERIFY ALL DIMENSIONS ON SITE BEFORE COMMENCING ANY WORK OR DRAWINGS. ANY DISCREPANCIES AMT TO BE REPORTED. PROCEED DIMENSIONS TO BE TAKEN IN PREFERENCE TO SCALED DIMENSIONS. THIS DRAWING TO BE READ IN CONJUNCTION WITH ALL RELEVANT ARCHITECTS, CONSULTANTS, CONTRACTORS AND SPECIALIST DRAWINGS. IF IN DOUBT ASK.

REV	REVISION	DATE	DES	CHK	REV	REVISION	DATE	DES	CHK

PROJECT George Street, Buxton

DRAWING Proposed Layout - Option 2

DRWG NO 5961-101 REVISION - SCALE 1 : 100@A3 / 1 : 50@A1

DATE 01.02.13 DRAWN MJW CHECKED BY **

■ PRELIMINARY ☐ CONSTRUCTION ☐ AS BUILT

CATERING DESIGN GROUP
The Design House
6 Cottesbrooke Park
Heartlands
Daventry
Northants
NN11 8YL
t: 01327 314860
f: 01327 314870
e: info@cateringdesign.co.uk
www.cateringdesign.co.uk