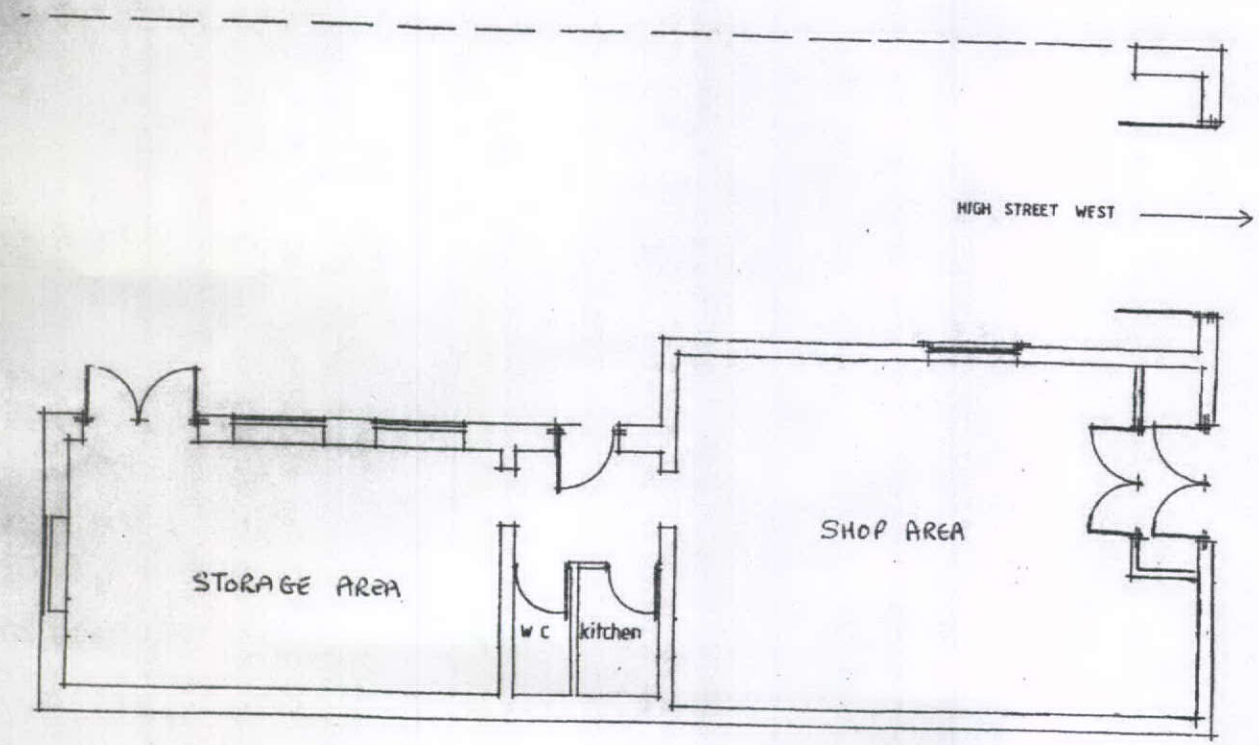

HPK/2012/0102
HIGH PEAK
6 MAR 2013
BOROUGH COUNCIL

AMENDMENTS

JOB No. 1207

DRAWING TITLE EXISTING AND PROPOSED NO CHANGES

CLIENT

JOB TITLE

FORMER SUBSTATION BETWEEN 238 240 HIGH STREET WEST, GLOSSOP.

SCALE 1:50 DATE 8·9·98

Stephen M Griffiths
Chartered Building Surveyor
28 Howard Street
Glossop
Derbyshire SK13 8DD
Tel: 01457 863431
Fax. 01457 865583

01