

Front elevation

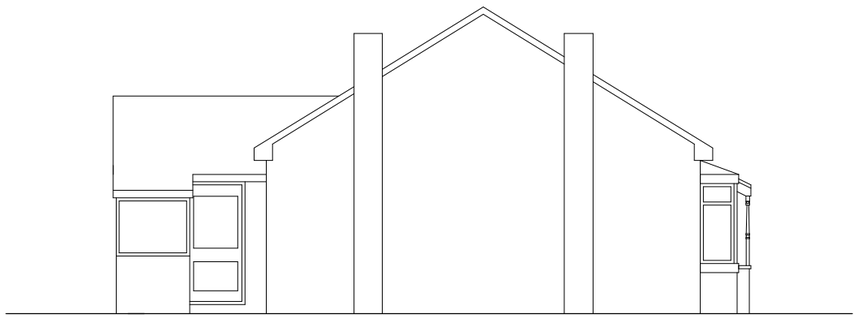

Side elevation

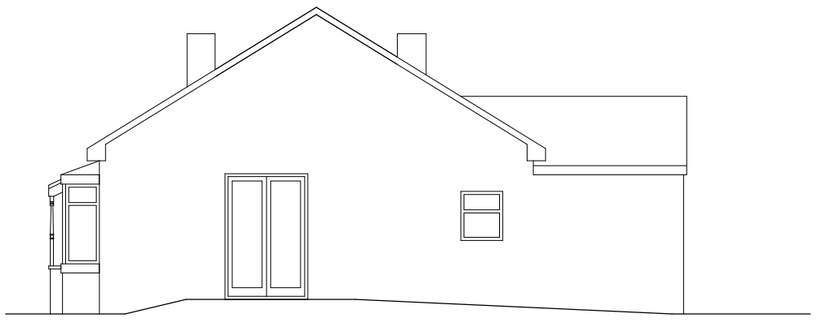

Side elevation

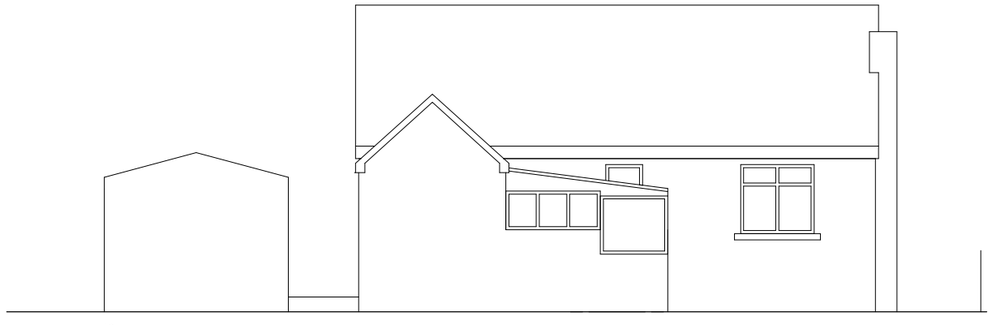

Rear elevation

PLANMART

Client:

Mr. K. Buchanan,
30 Beechfield Road, Davenport, Stockport. SK3 8SF

Project:

Proposed detached dwelling to replace existing dwelling which is to be demolished at 74 Long Lane, Charlesworth, Glossop.

Title:

Elevations of existing dwelling

Scale: 1:100 A3 sheet.

Drawn:	Date:
MH	Oct 2012
Project no.: 2471	Drawing no.: 2471-4

PLANMART LIMITED
53A High St. West, Glossop,
Derbyshire. SK13 8AZ.
Tel: 01457 863153 E mail: planmart@btconnect.com