
HPK/2013/0076

Plan refered to:
Aspincroft Garage, Town End, Chapel en le Frith

HIGH PEAK
PLAN
6 MAR 2013
BOROUGH COUNCIL

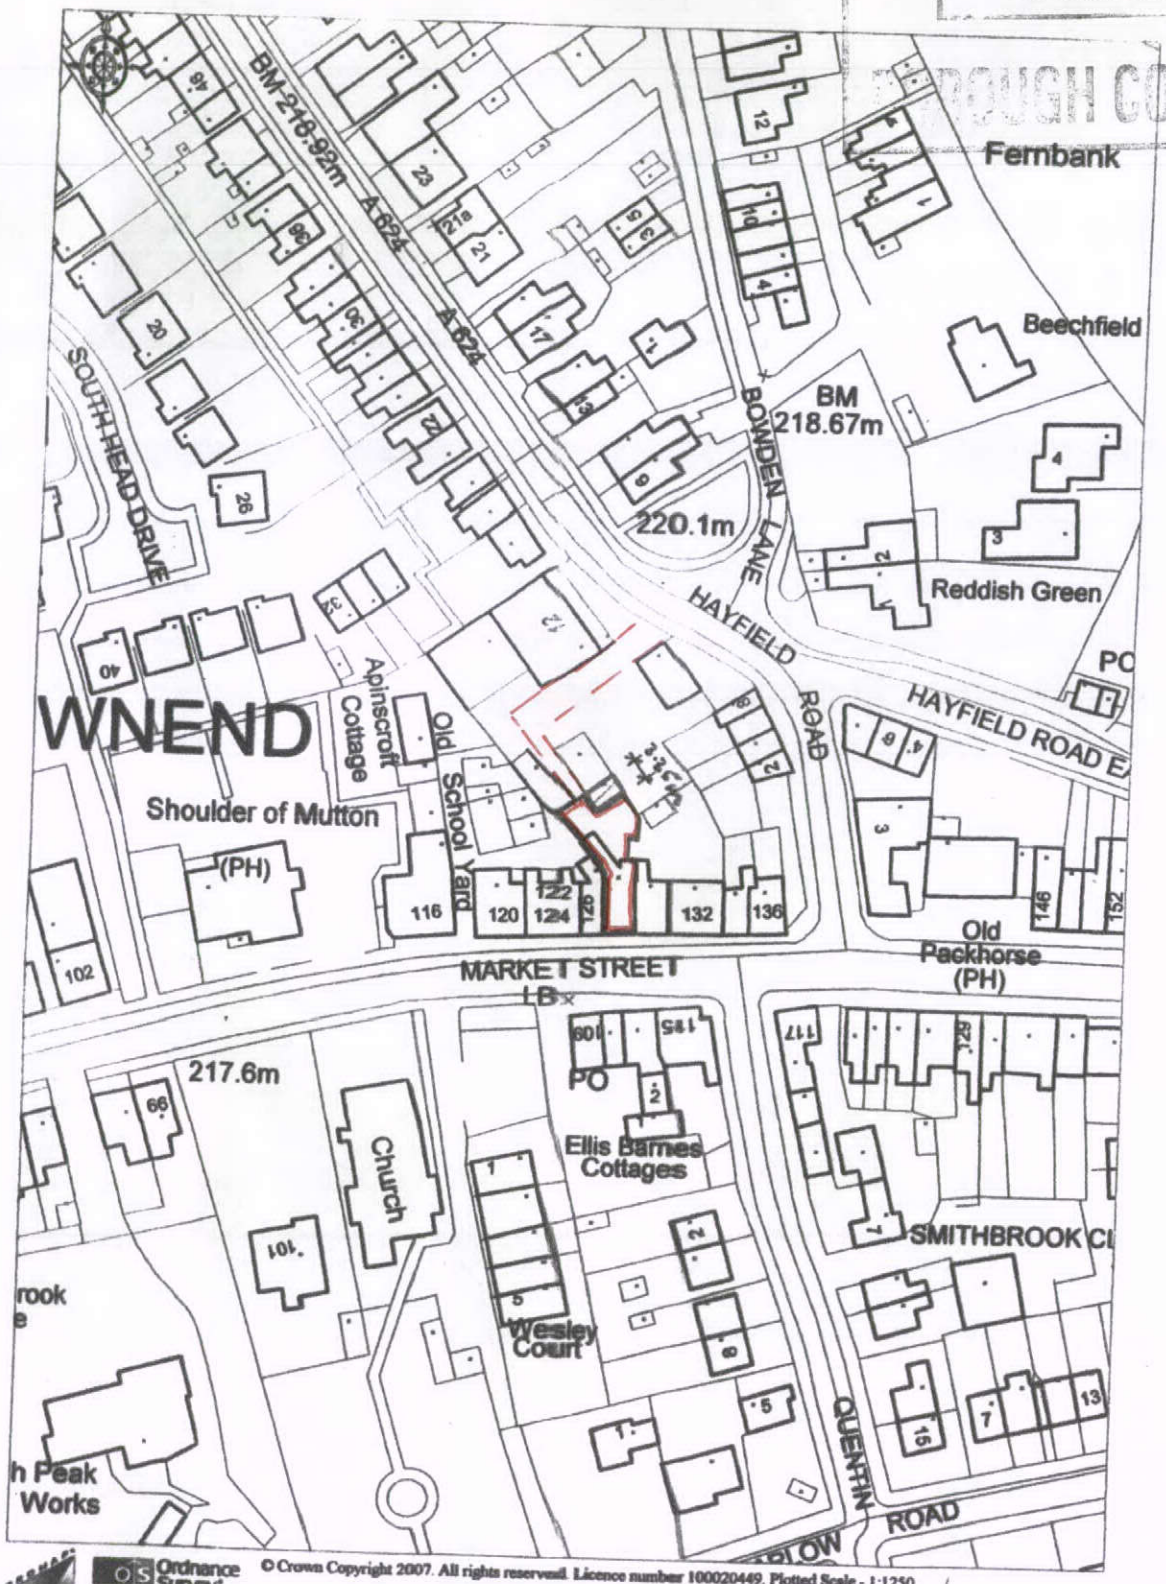

This map was created with Promap

178 MARKET ST

RIGHT OF WAY

This official copy is incomplete without the preceding notes page.