
HPK/2013/0076 07

FIRST FLOOR

AFTER

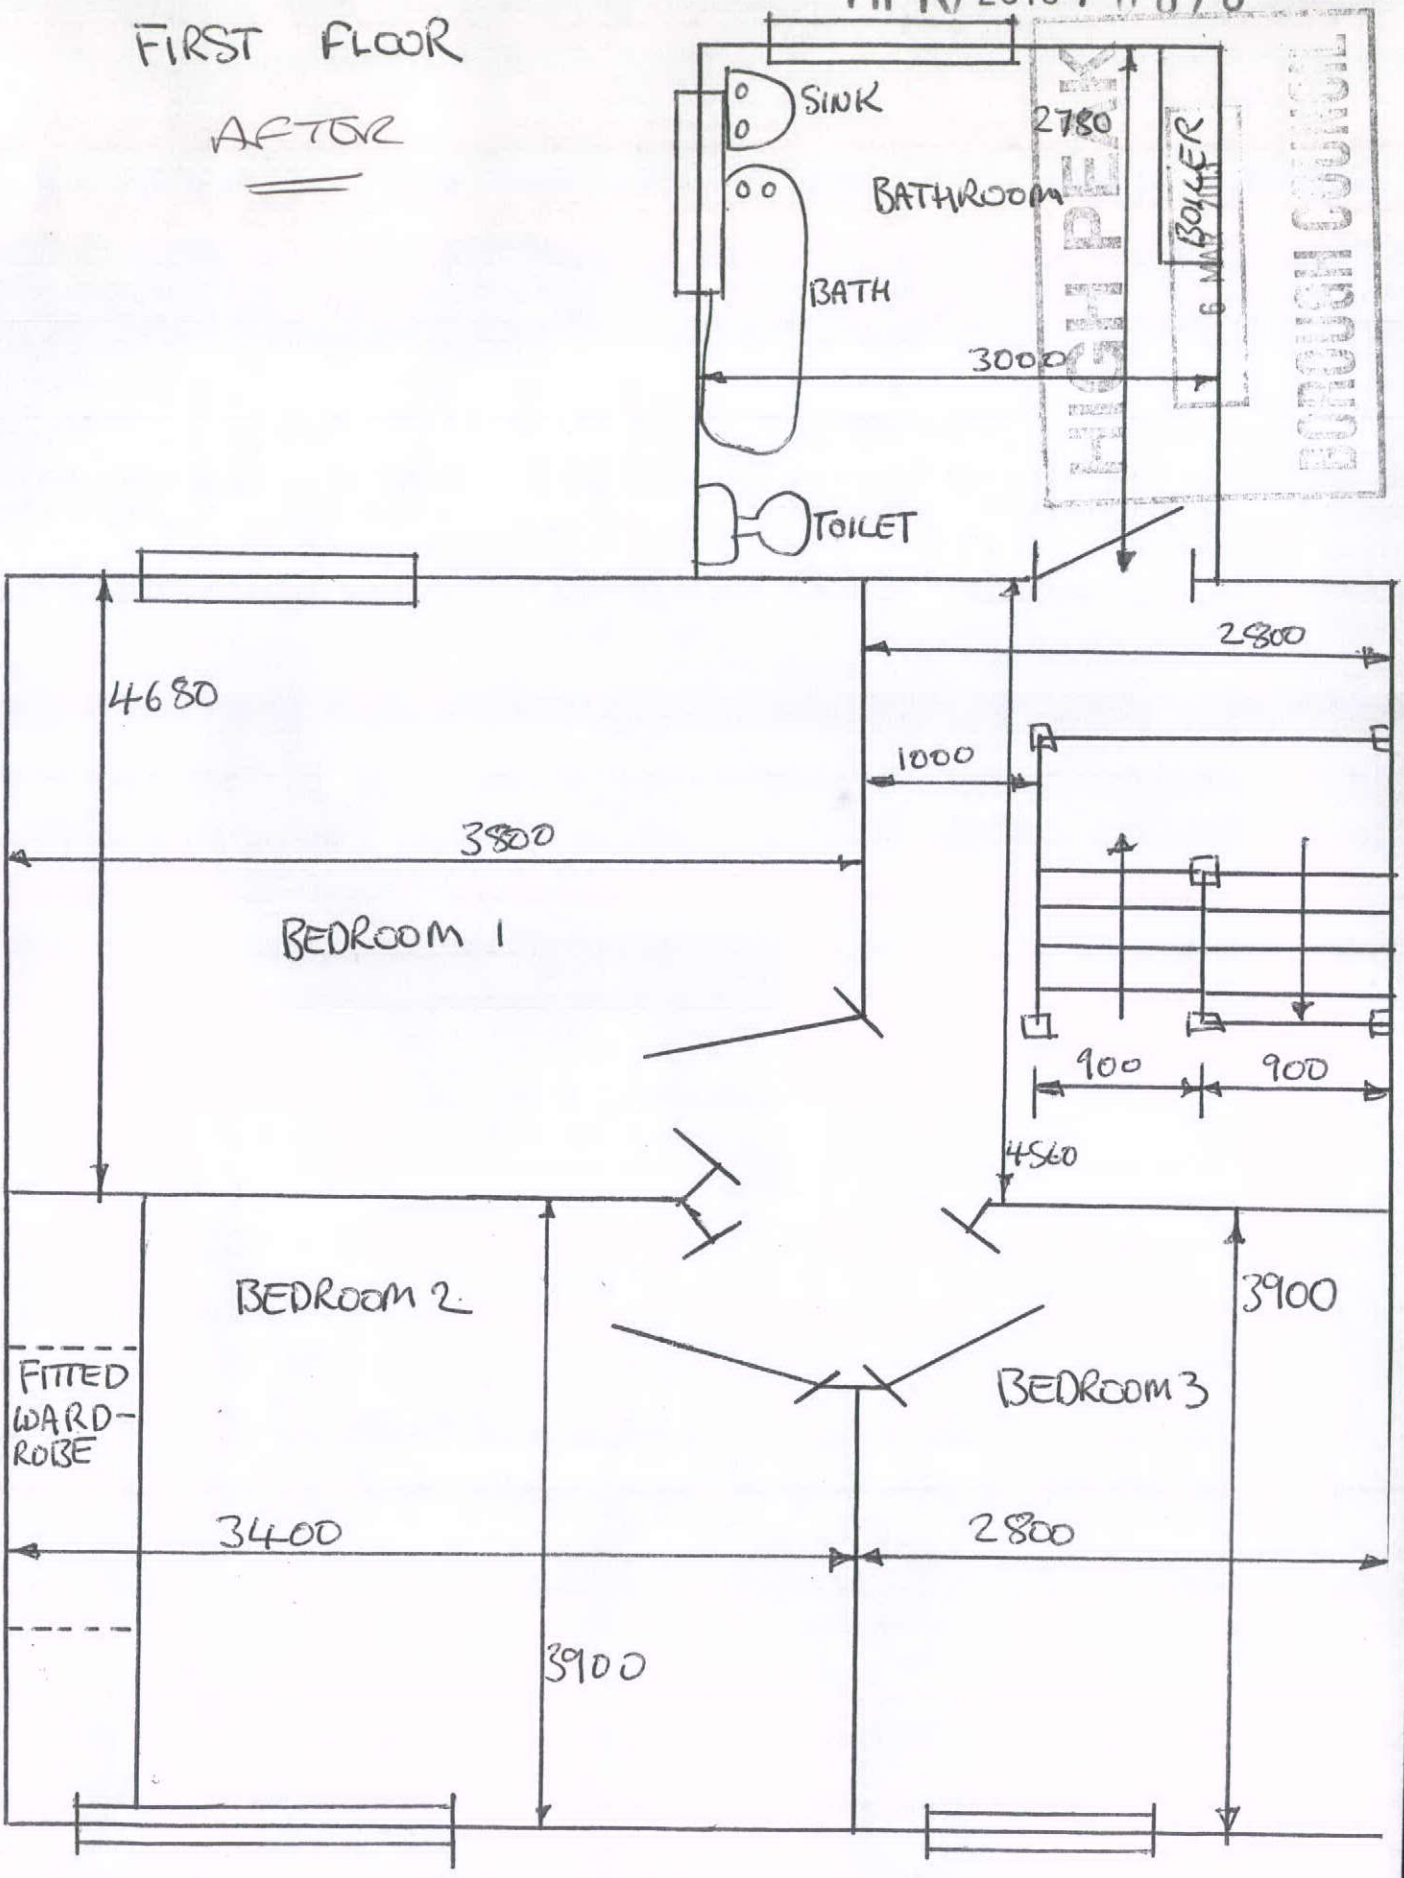

PROPOSED