
HPK/2013/0076 OS

GROUND FLOOR

AFTER

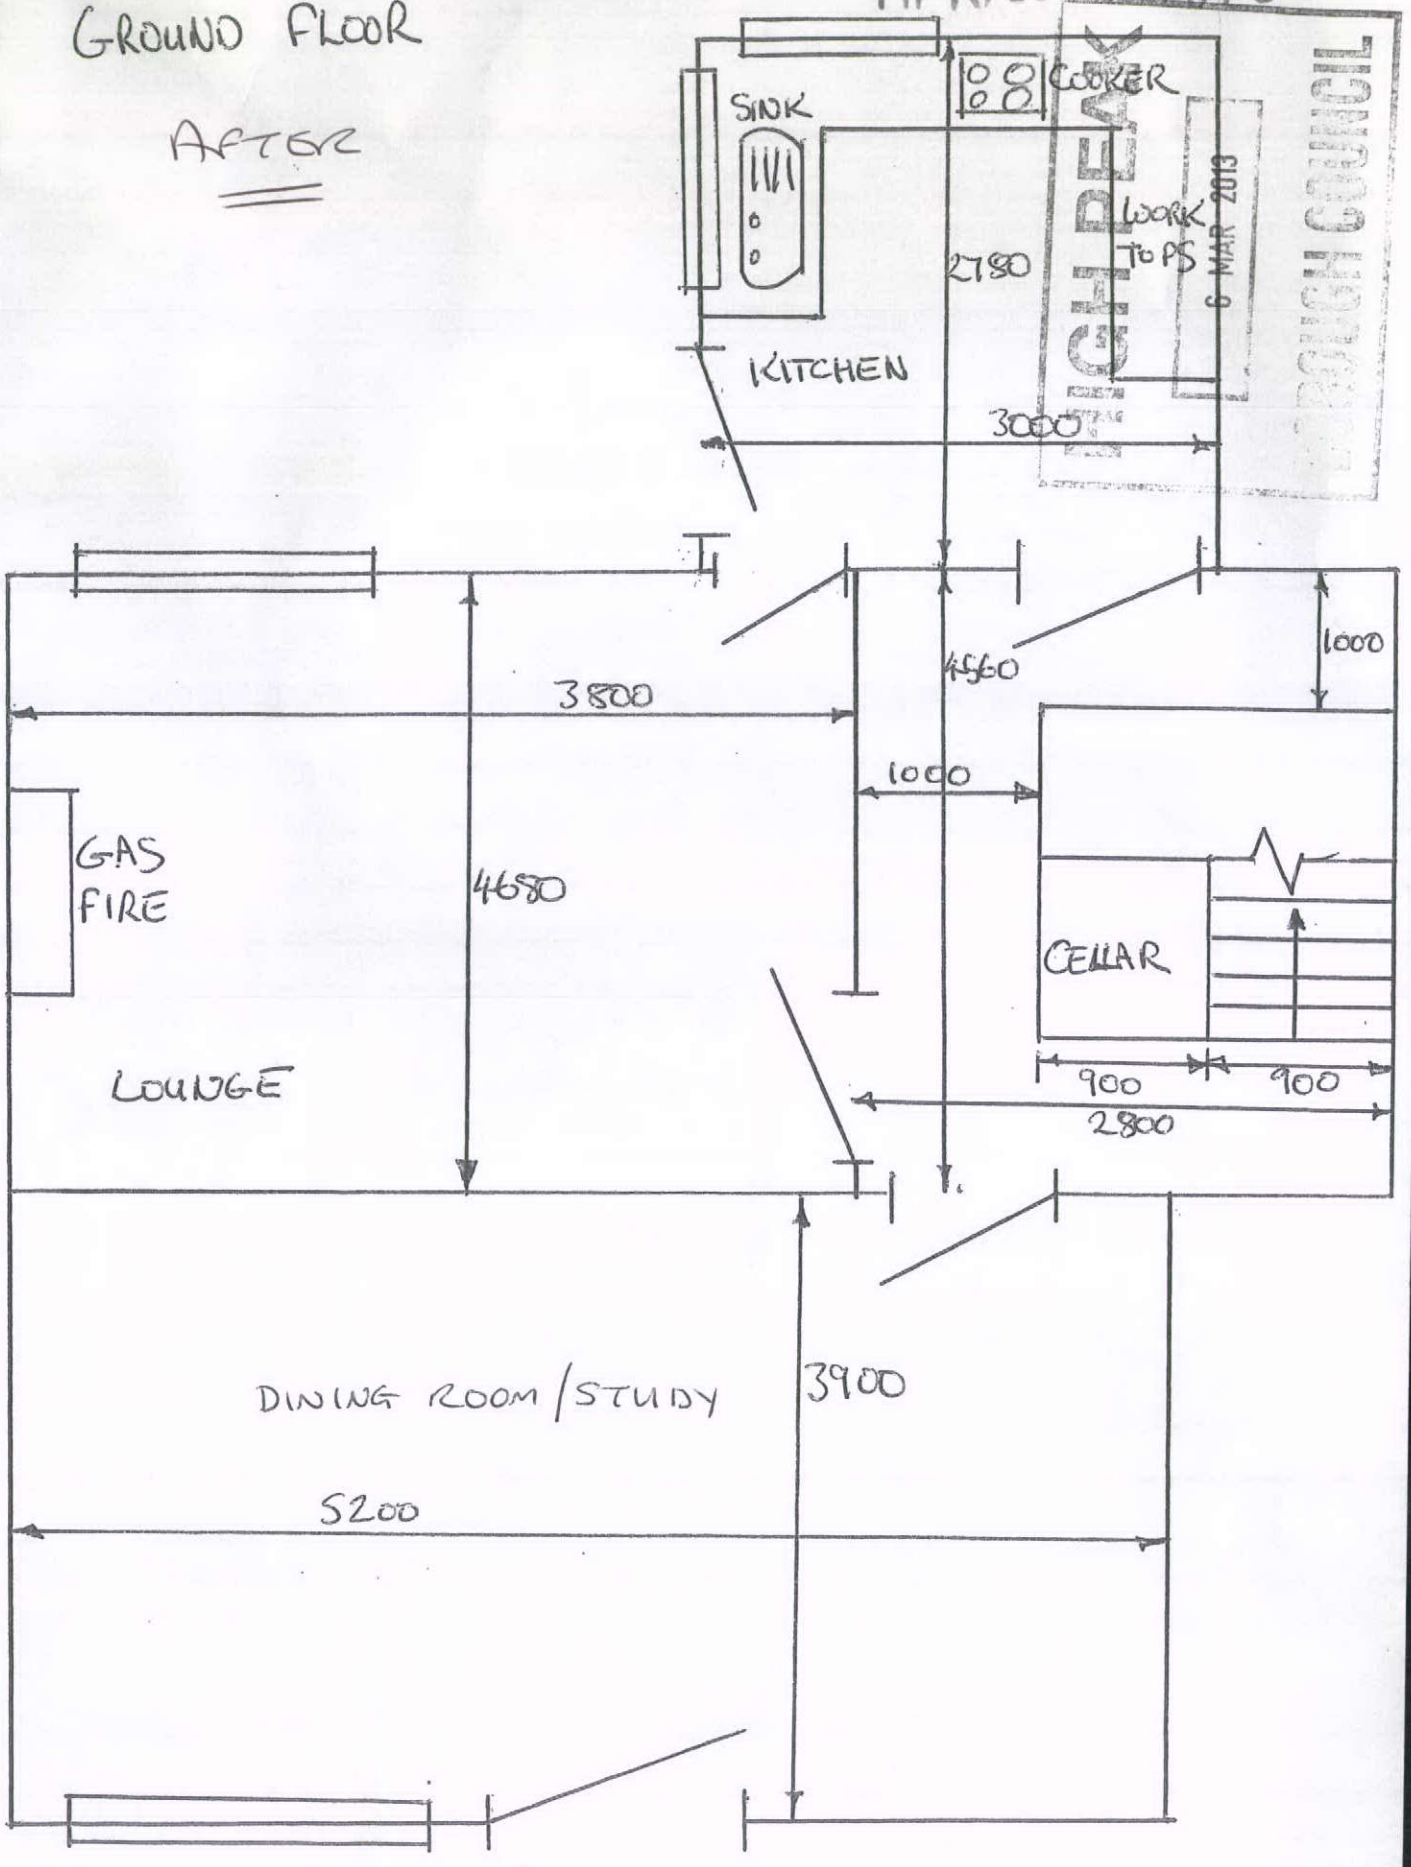

RECEIVED
6 MAR 2013
PLANNING CONTROL

PROPOSED