HPK/2013/0085

KEY TO SYMBOLS:

- LICENSED AREA
- FIRE/SMOKE DETECTOR
- EMERGENCY LIGHTING
- ALARM PANEL
- FIRE EXTINGUISHER
- ELEC. FUSE BOX
- FIRE EXIT SIGN

HIGH PEAK
8 MAR 2013
BOROUGH COUNCIL

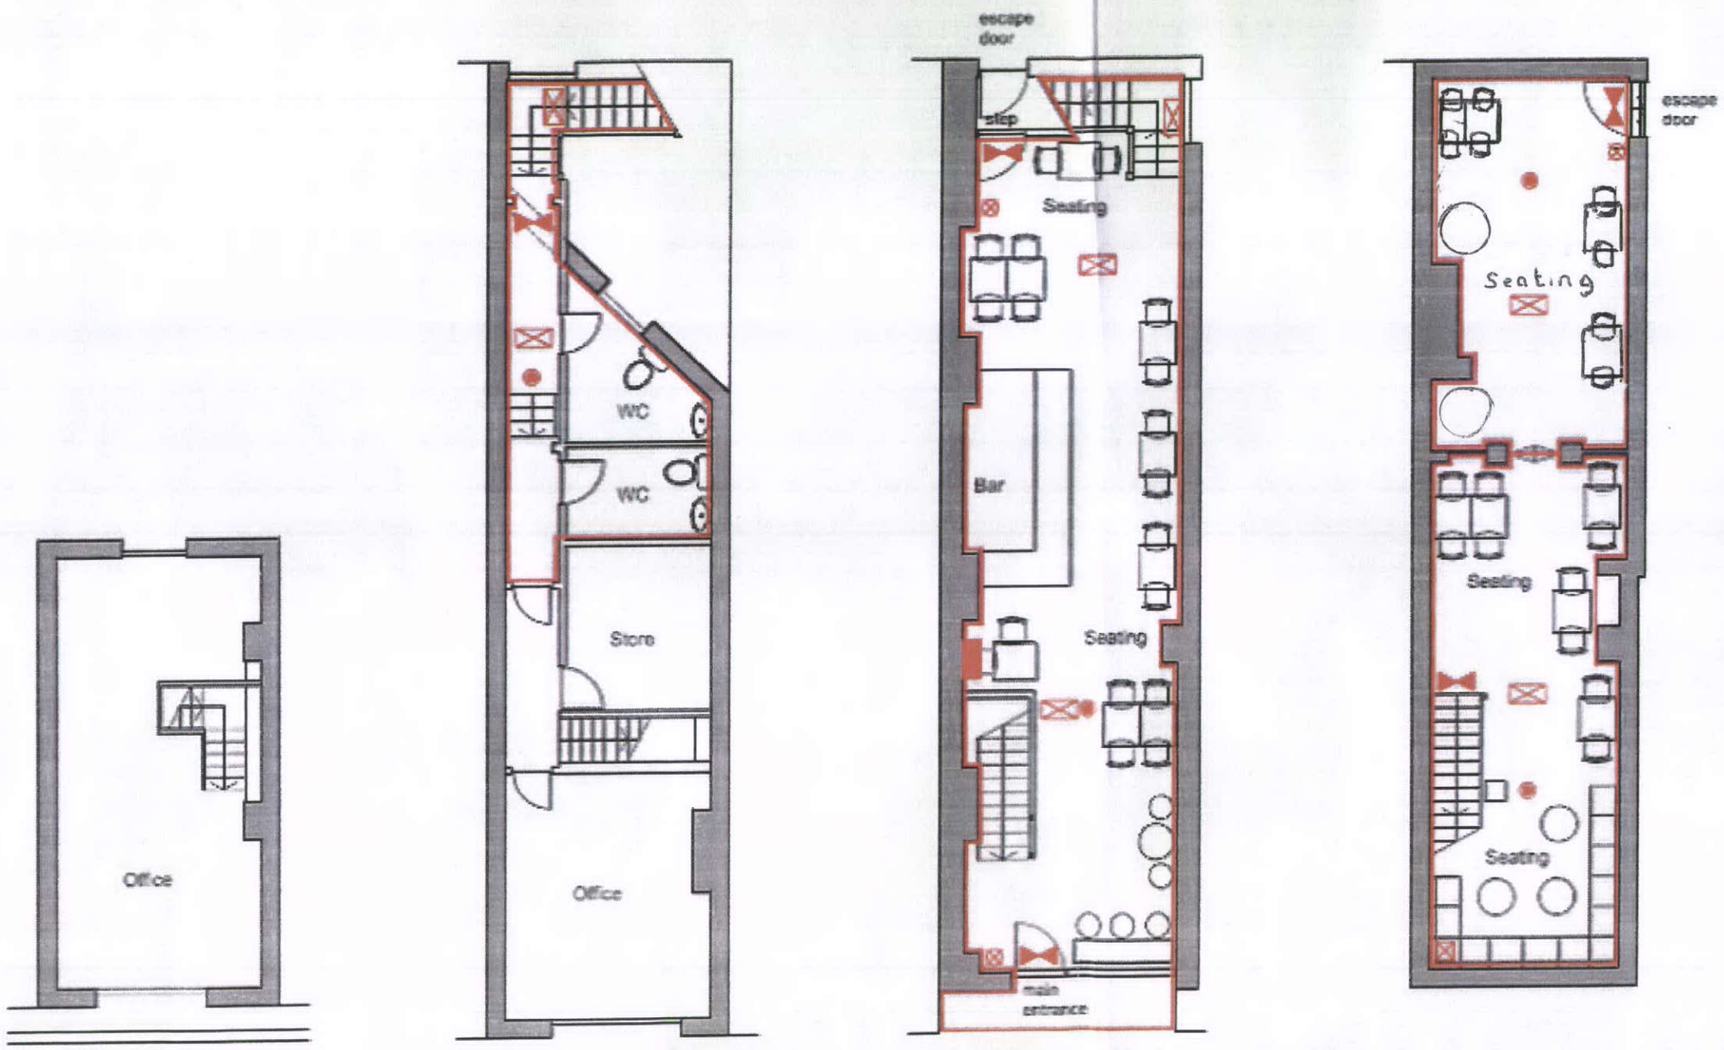

second floor plan

first floor plan

ground floor plan

basement plan

etchy ltd

Made in Italy

7 Jacksons Building
Victoria Street
Glossop
SK13 8AQ

Licensing Plan

PROJECT NO	DRAWING NO	SCALE	DATE
1118	LC 01	1:100@A3	27/02/12