John F. Lomas. M.R.I.C.S. M.B.Eng
Rothbury
Chapel Road
Hayfield
High Peak SK22 2JF
Tel. 01663 745186

HPK/2013/0124

HIGH PEAK
6 MAR 2013
BOROUGH COUNCIL

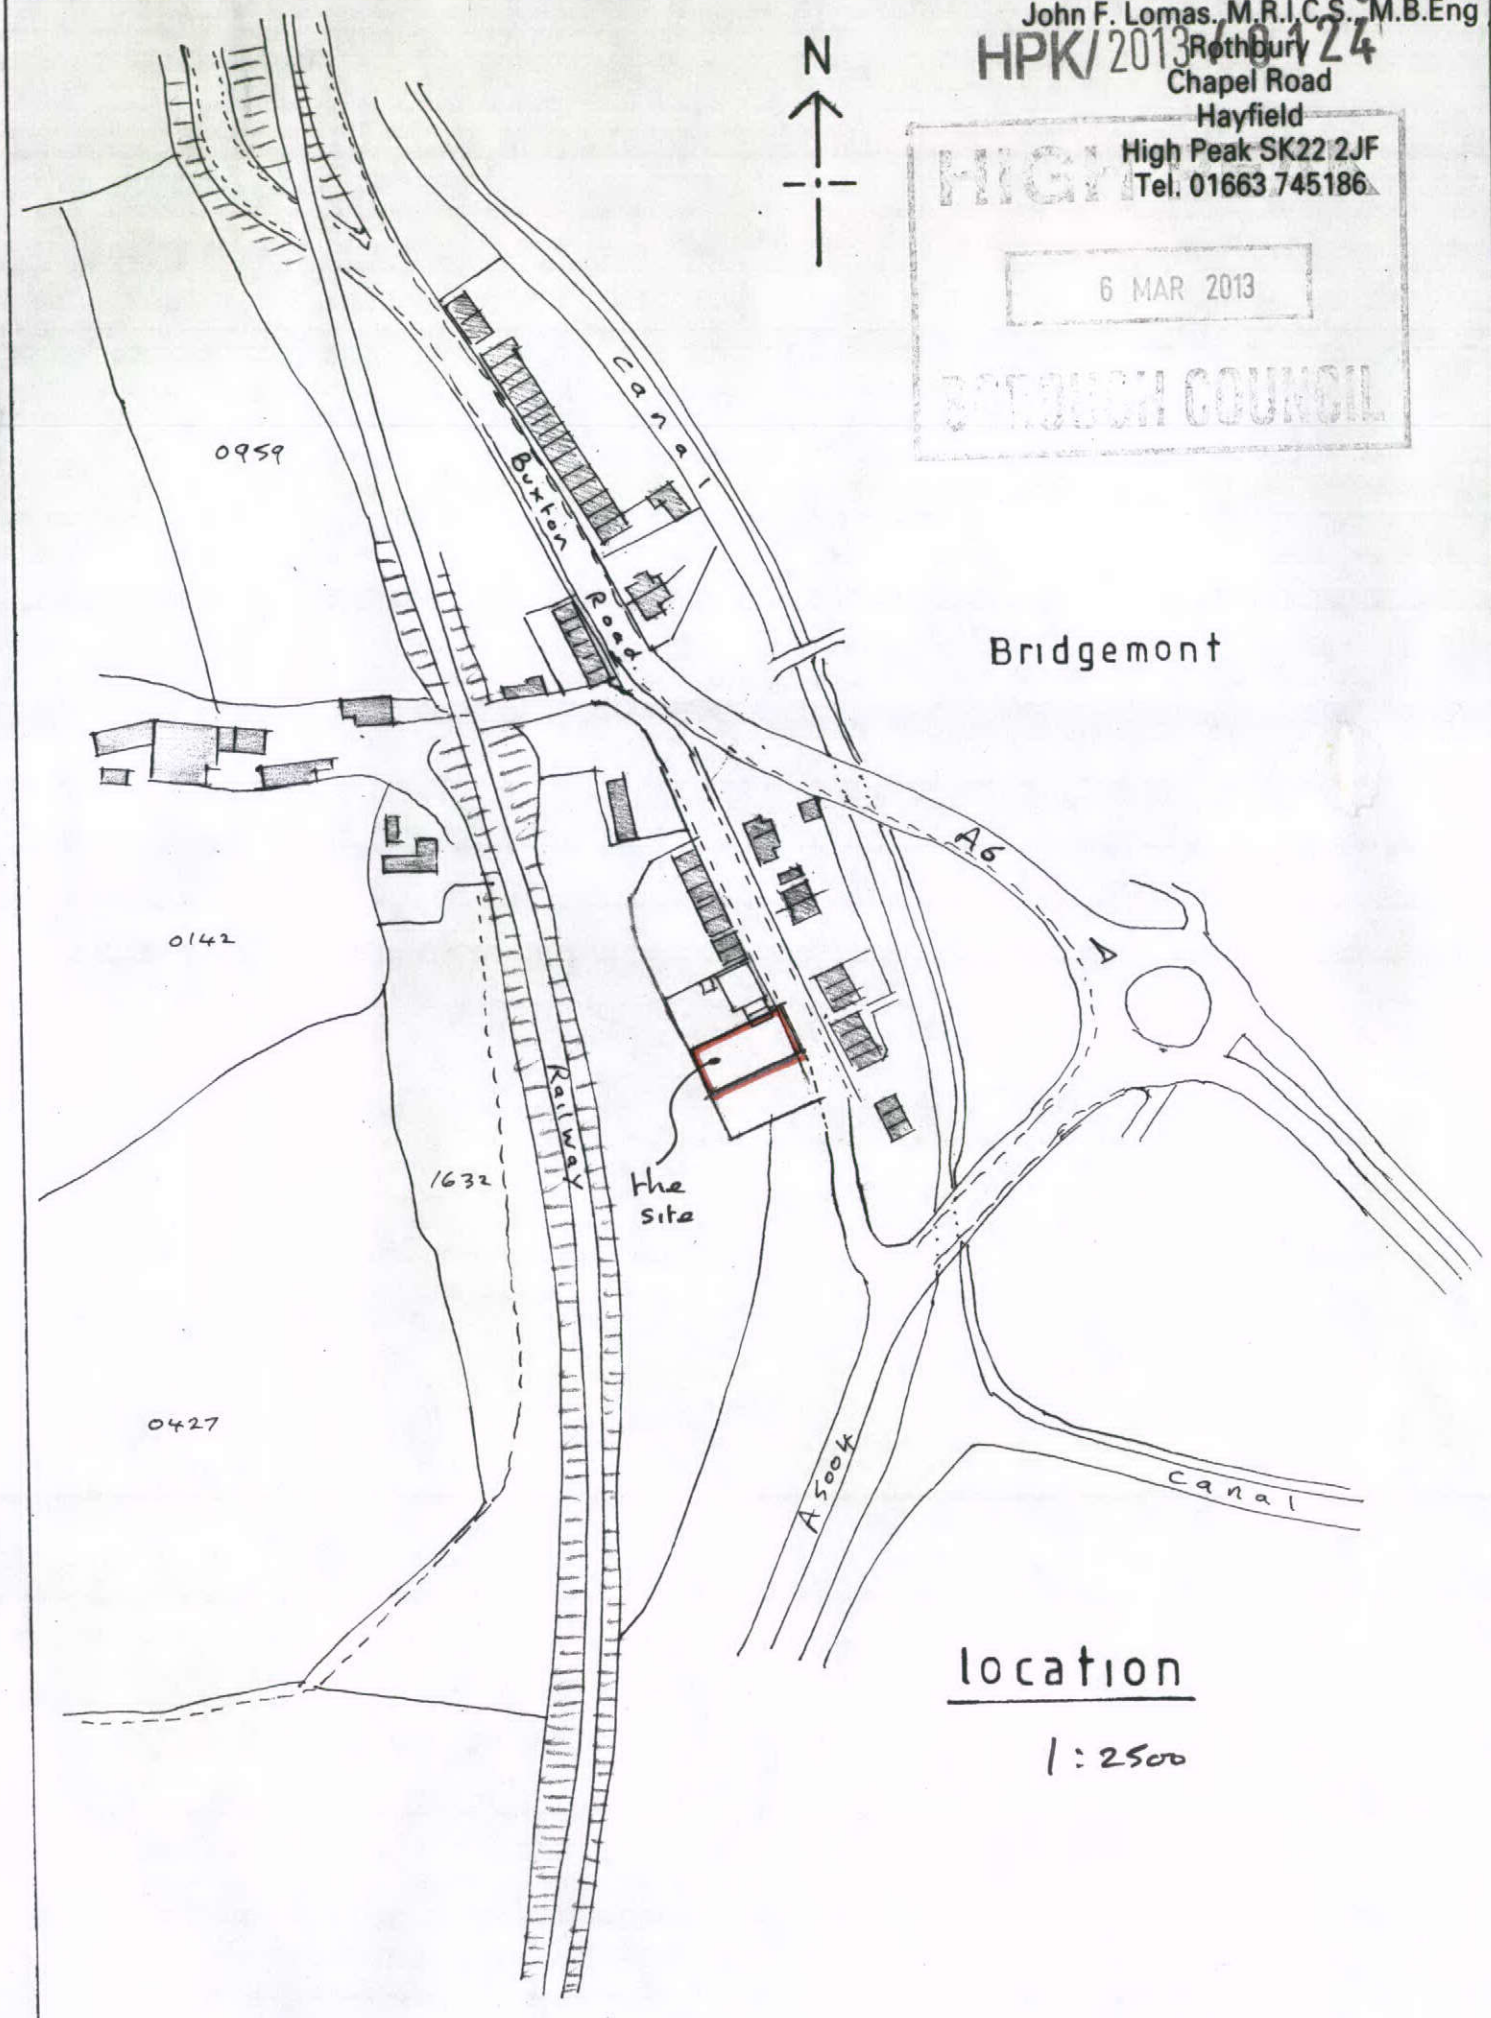


location

1:2500