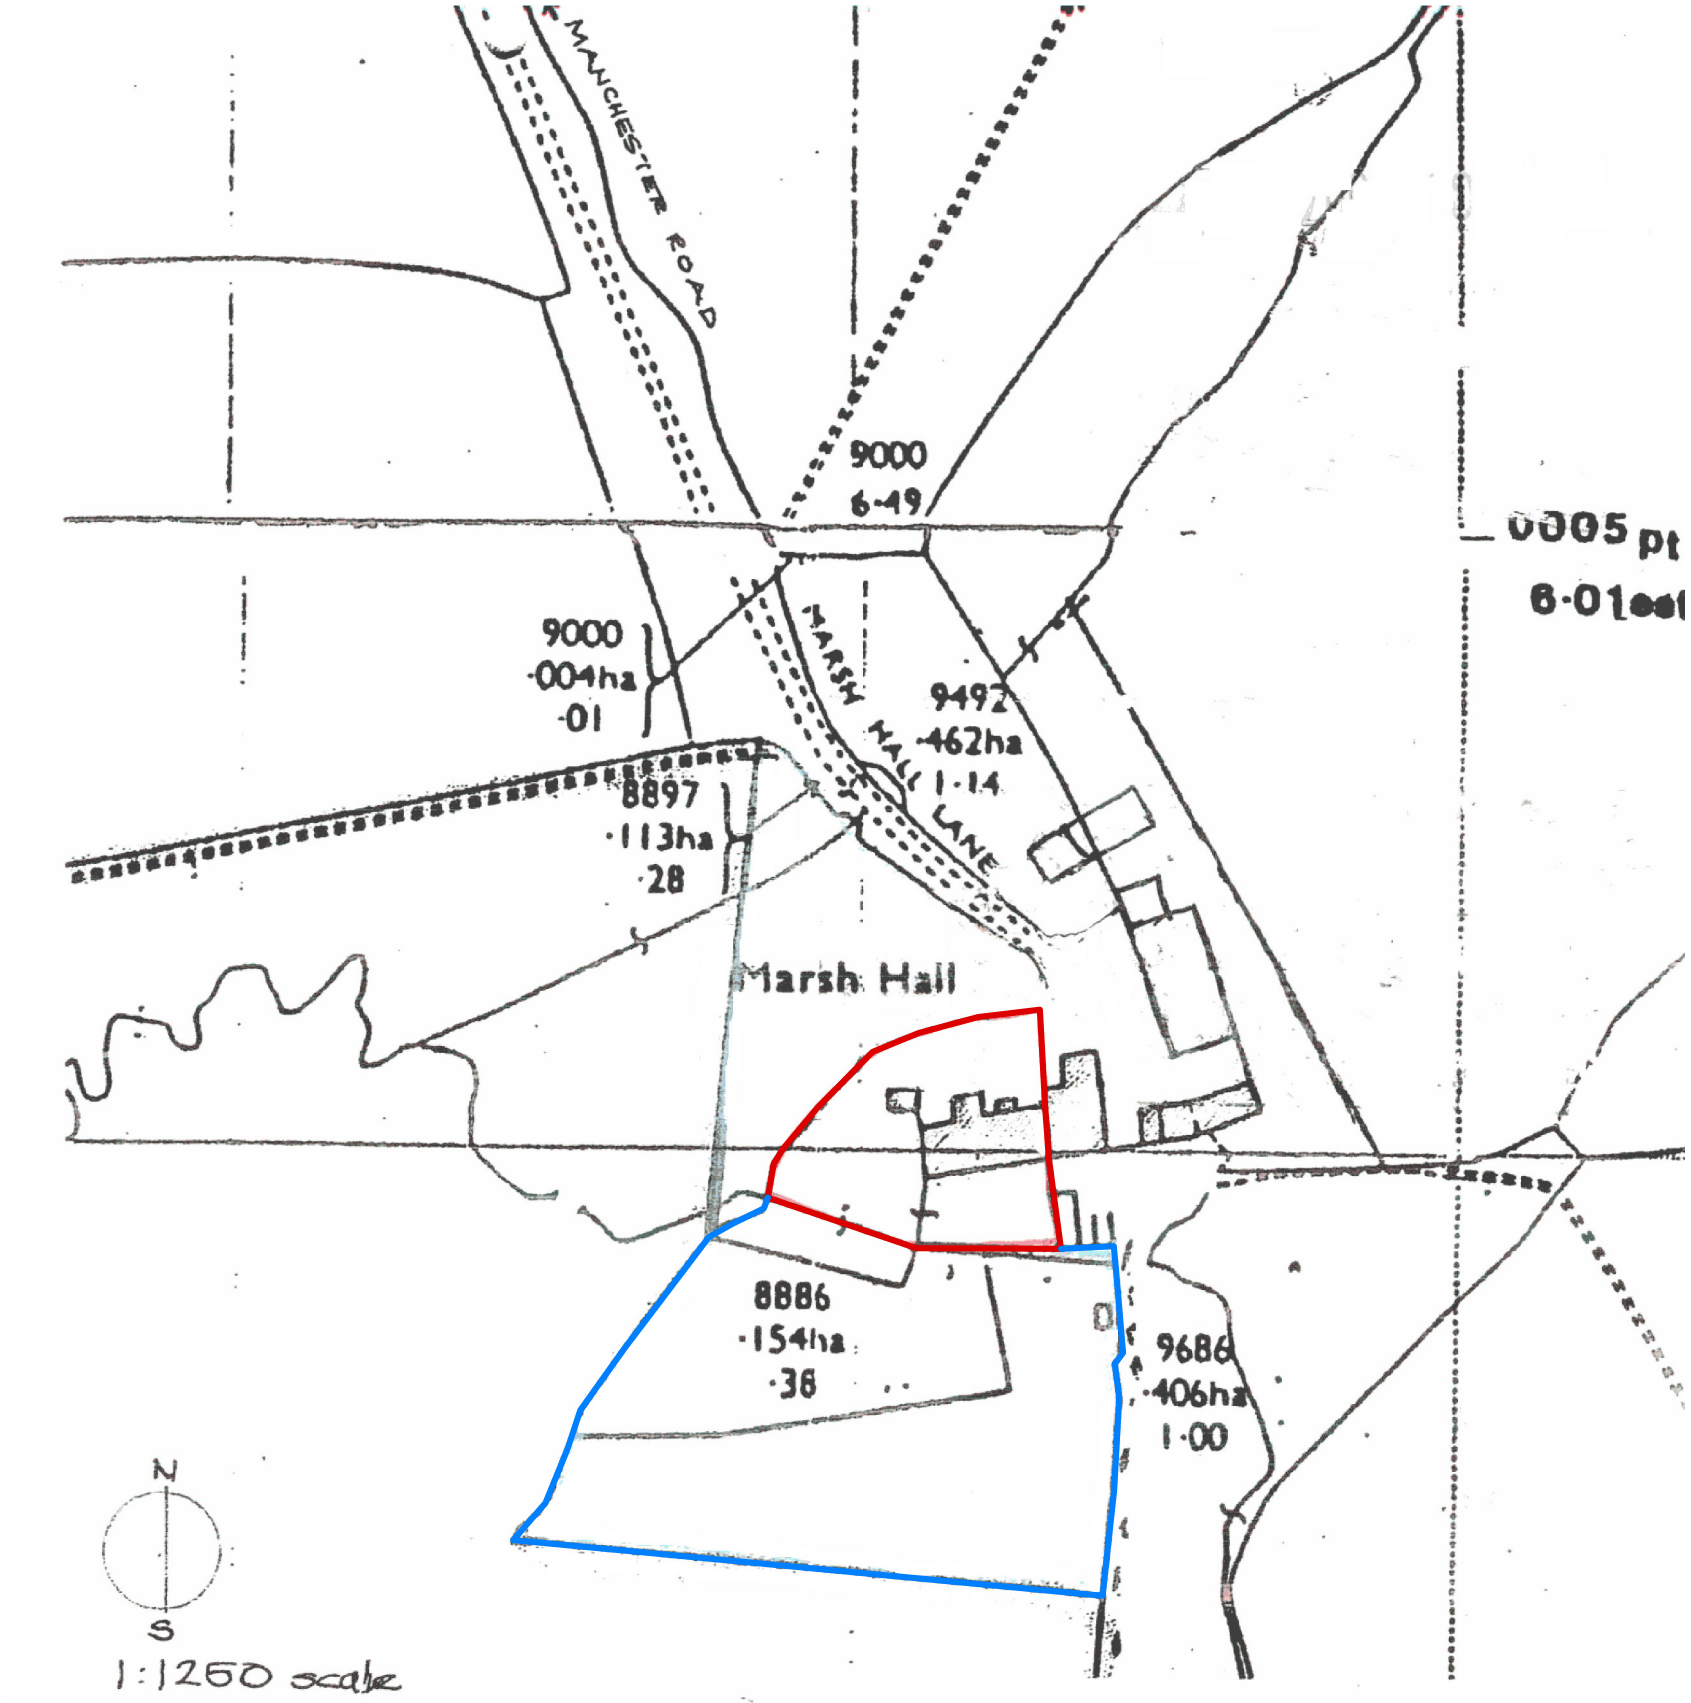

North

HIGH PEAK **ARCHITECTS** LTD

2nd Floor, Wharf House, Wharf Road, Whaley Bridge, High Peak, Derbys SK23 7AD

Tel: 01663 719717 Web: www.highpeakarch.com Email: hpa@highpeakarch.com

Replacement windows

Marsh Hall Farm, Marsh Hall Lane

Site Location

1123.01

Scale: 1:1250 @ A3 Date: June 2012 DO NOT SCALE OFF THIS DRAWING Rev: