PLAN 01

Lloyds Roll-out Project

LLOYDS BANK

SITE SCHEME PHOTO VISUALS





SITE MAP



SIGN ELEVATIONS

SIGN 1

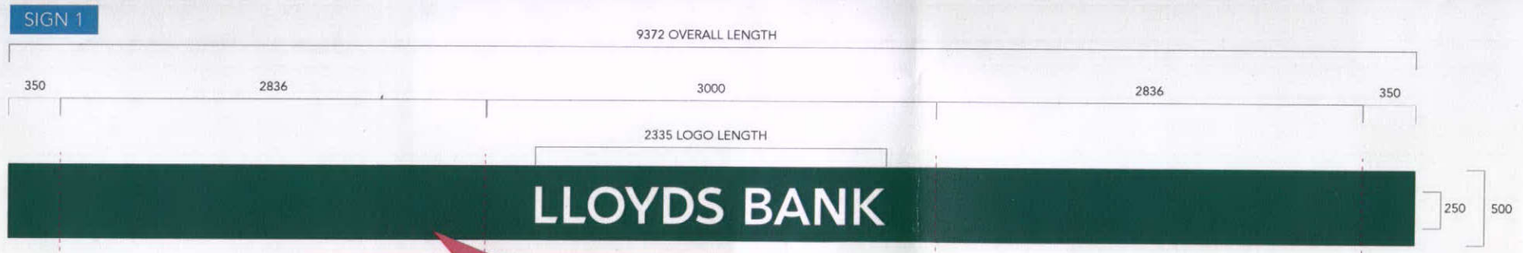

BACKING PANELS ARE REQUIRED TO CONCEAL FIXING HOLES IN SUB FASCIA FROM THE EXISTING SIGNAGE. PANELS WILL BE FABRICATED FROM FOLDED ALUMINIUM POWDERCOATED 'DARKER CORE GREEN', WITH 30mm RETURNS AND A 25mm UPSTAND. LETTERS WILL BE MOUNTED TO PANELS ON STAND OFF LOCATORS.

SIGN 2

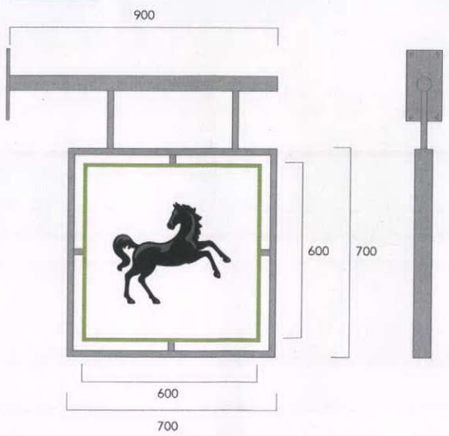

SIGN 3



Folded aluminium name plate with pushed through stainless steel letters and vinyl graphic to face.

SIGN 4

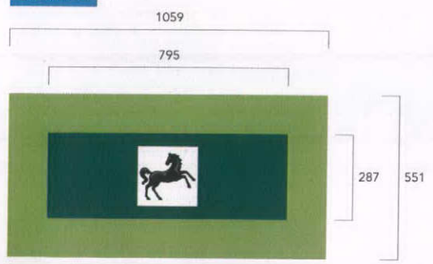

GENERAL SPECIFICATION

INDIVIDUAL LETTERS - WHITE FACES



Internally illuminated lettering, returns fabricated from aluminium powdercoated 'Darker Core Green' with white acrylic faces, which will illuminate.

Letters will be fixed to backing panels.

Darker Core Green
PMS ref: 7483c

500mm HIGH PROJECTING SIGN



Internally illuminated projecting sign manufactured from folded aluminium powdercoated 'Bright Green'. White logo panel is opal acrylic with digitally printed self adhesive vinyl applied to face allowing full face to illuminate.
Top, side and underside of sign will be constructed from 'Bright Green' acrylic allowing the sign edges to illuminate.
Sign will illuminate via LED's

Darker Core Green
PMS ref: 7483c

Bright Green
PMS ref: 375c

ATM HEADER



Clear acrylic face panel with reverse coated dark green (to match PMS 627c).
Panel will have a 200mm square digitally printed logo which will illuminate.

Perimeter illumination onto back panel by means of LED through 'Apple Green' acrylic diffusers.

Back panel will be clear acrylic panel reverse coated 'Apple Green'.

merson signs

© Copyright 2012 Merson Signs Ltd.

PLEASE REFER TO SIGN MANUAL FOR INDIVIDUAL SIGN SPECIFICATION

50450906 - NEW MILLS, 14-16 UNION ROAD, HIGH PEAK, DERBYSHIRE, SK22 3ES

SCALE @ A3: NTS

REV A

ALL SIZES ARE IN MILLIMETRES