THE STREET SCENE
EXISTING

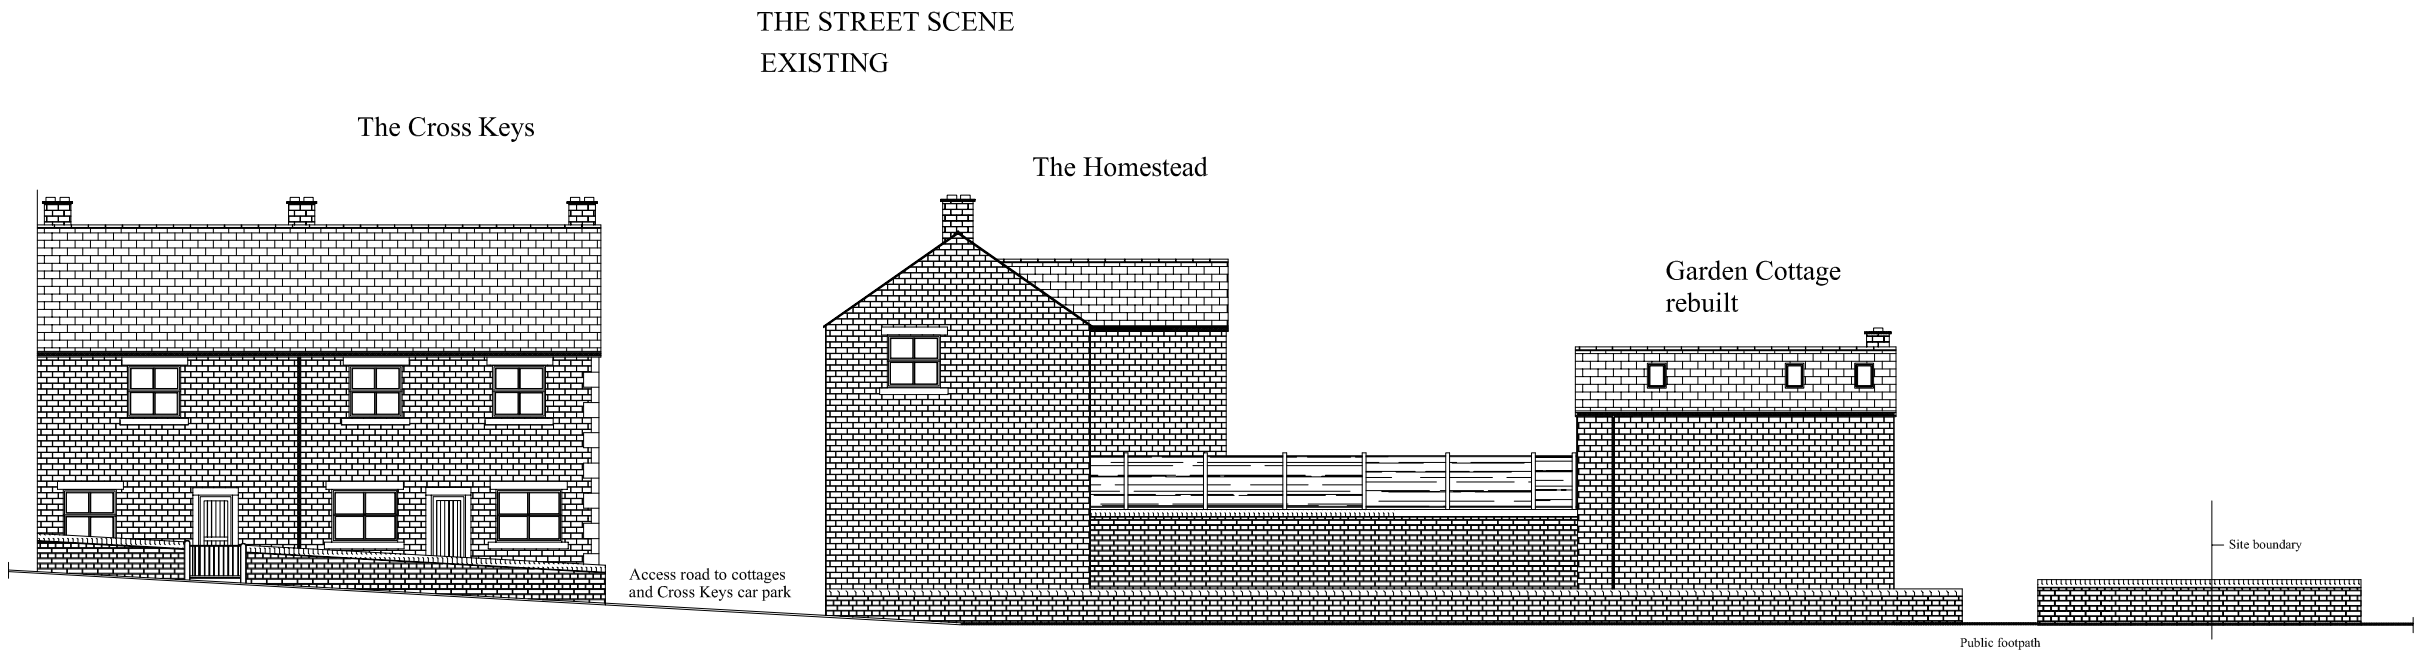

THE STREET SCENE
PROPOSED

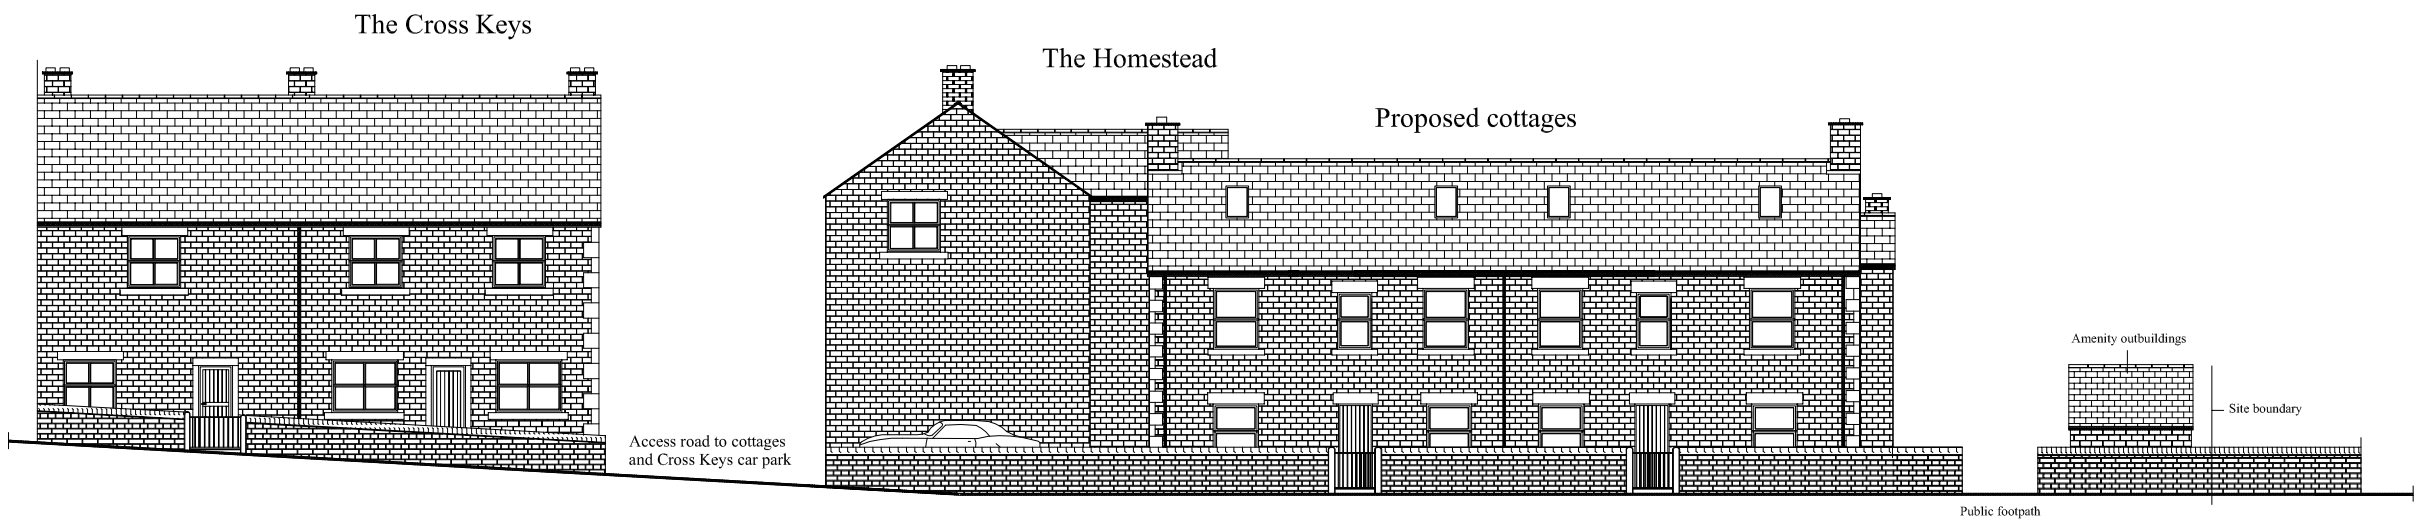

SCALE 1:200
DRAWING NO. 03