PROPOSED GROUND FLOOR PLAN

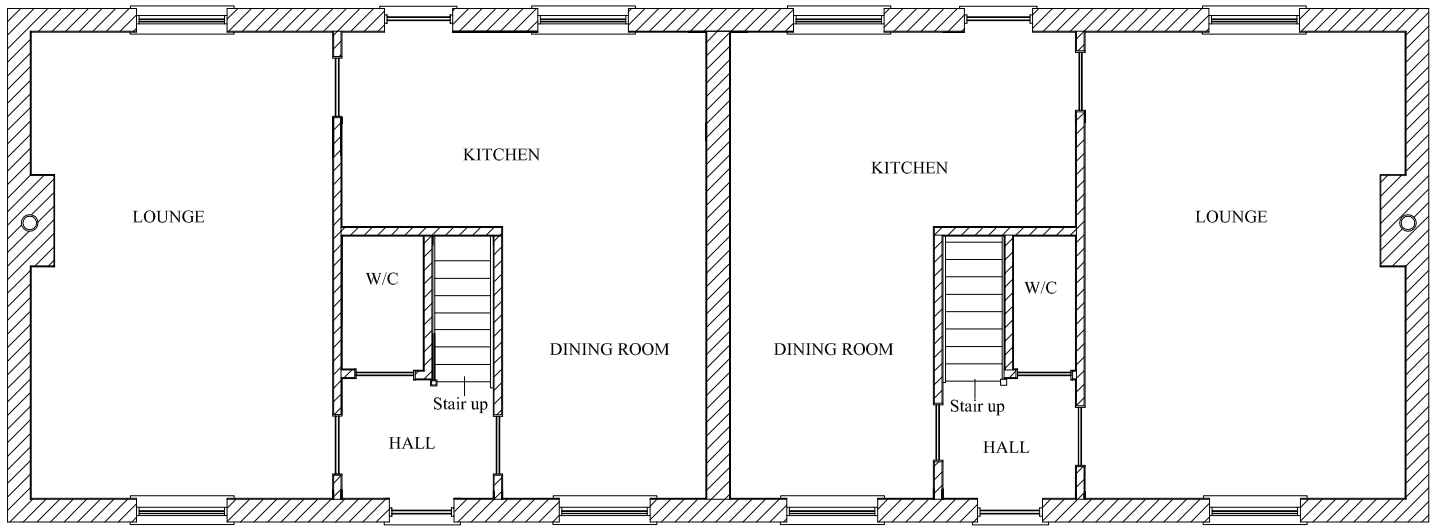

SECTION THROUGH PROPOSED SITE INDICATING POSITION AND HEIGHT OF BUILDING AND NEIGHBOURING "HOMESTEAD" PROPERTY

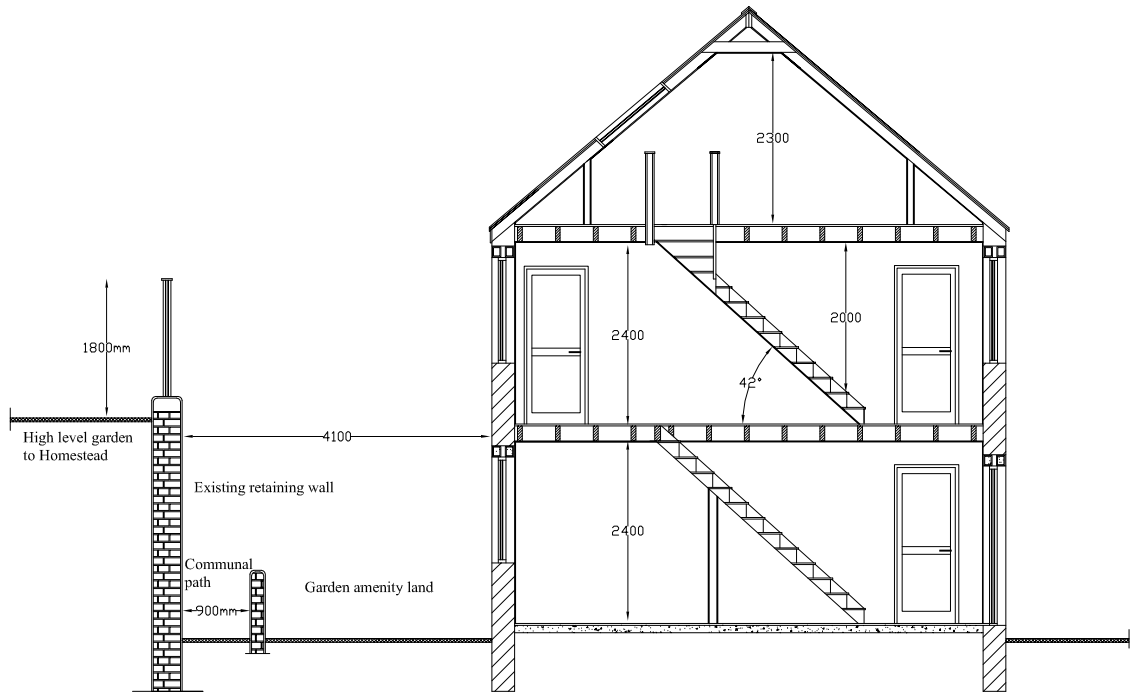

PROPOSED FIRST FLOOR PLAN

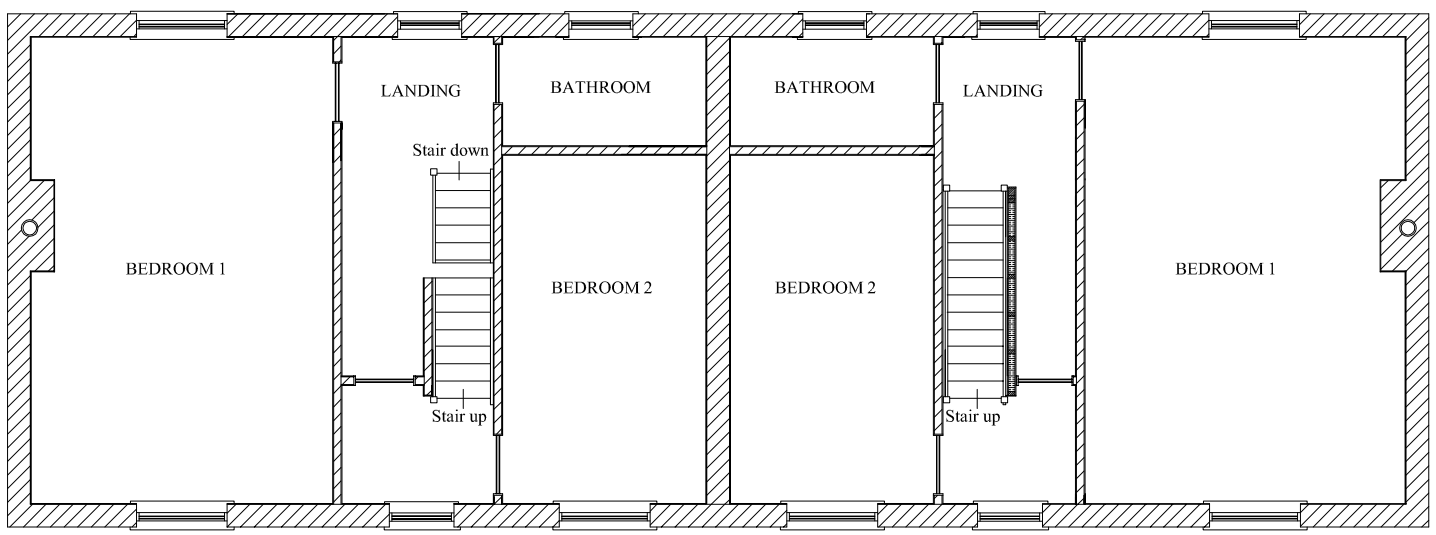

PROPOSED PLAN OF ROOM IN THE ROOF SPACE

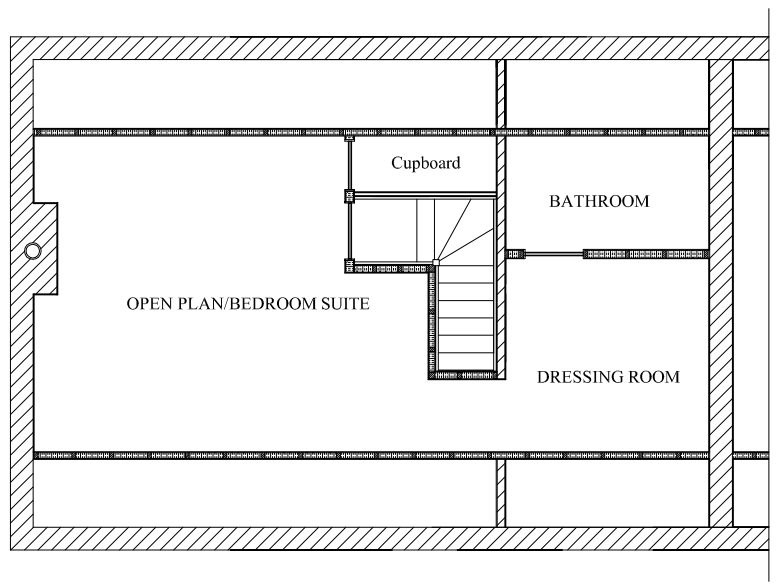

SCALE 1:100

DRAWING NO. 05