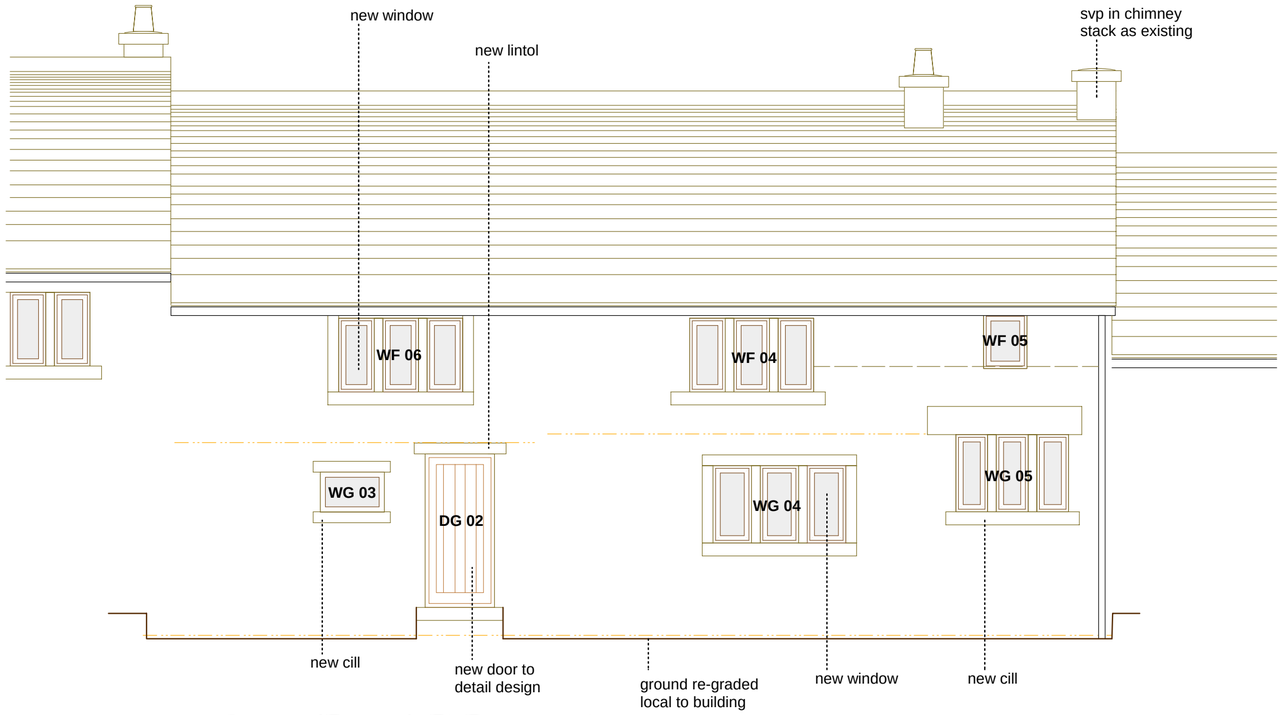

BACK (EAST) ELEVATION

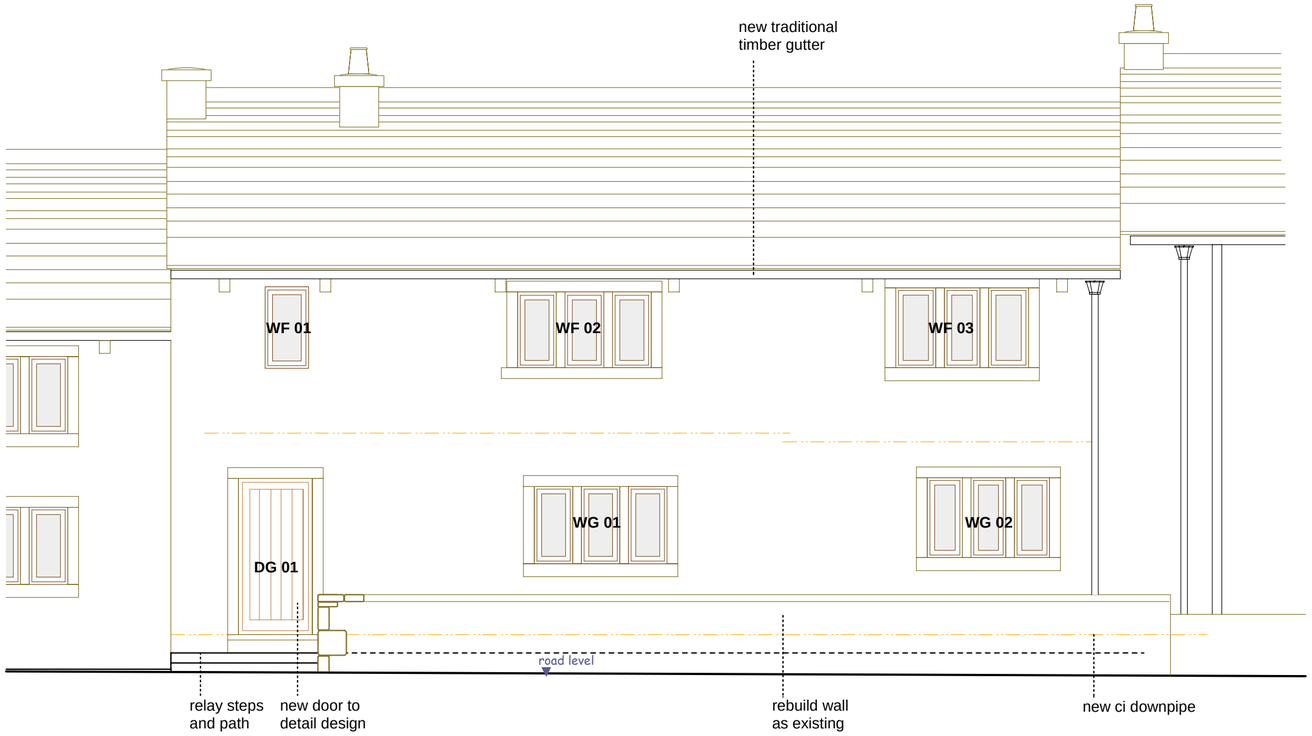

FRONT (WEST) ELEVATION

0 1m 2m 3m

Scale 1:50

A2

NOTES:

Randfield Associates take no responsibility for any dimensions obtained by scaling from this drawing. If no dimension is shown the recipient must ascertain the dimension specifically from the Architect or by site measurement. Supplying this drawing in digital form is solely for convenience and no reliance may be placed on digital data. All data must be checked against hard copy. Dimensions must be checked on site. Any discrepancies must be reported to the Architect immediately. This drawing is copyright of Randfield Associates.

REV:	BY:	DESCRIPTION:	DATE:
A	CAB	front wall shown solid	13 Mar 13
:	:	:	:
:	:	:	:
:	:	:	:
:	:	:	:
:	:	:	:

RANDFIELD associates
Saunders : King : Moran
CHARTERED ARCHITECTS
Forge Bank Studio
1a Longhurst Lane Marple Bridge Stockport SK6 5AE
Tel: 0161 427 8485 Fax: 0161 427 5770
e-mail: info@randfieldassociates.co.uk
web: www.randfieldassociates.co.uk
Planning & Design Consultants : Interior Design : Building Inspections & Surveys : Historic & Listed Building Specialists

Client: Mr B Naylor		
Job: 55 Hague Street Glossop SK13 8NS Renovation and Alteration		
Drawing: PROPOSED ELEVATIONS		
Scale: 1:50	Date: Feb 2013	Drawn: CAB
Job No: 3058	Dwg No: 24	Rev: A