HPK/2013/0125
14 MAR 2013
BOROUGH COUNCIL

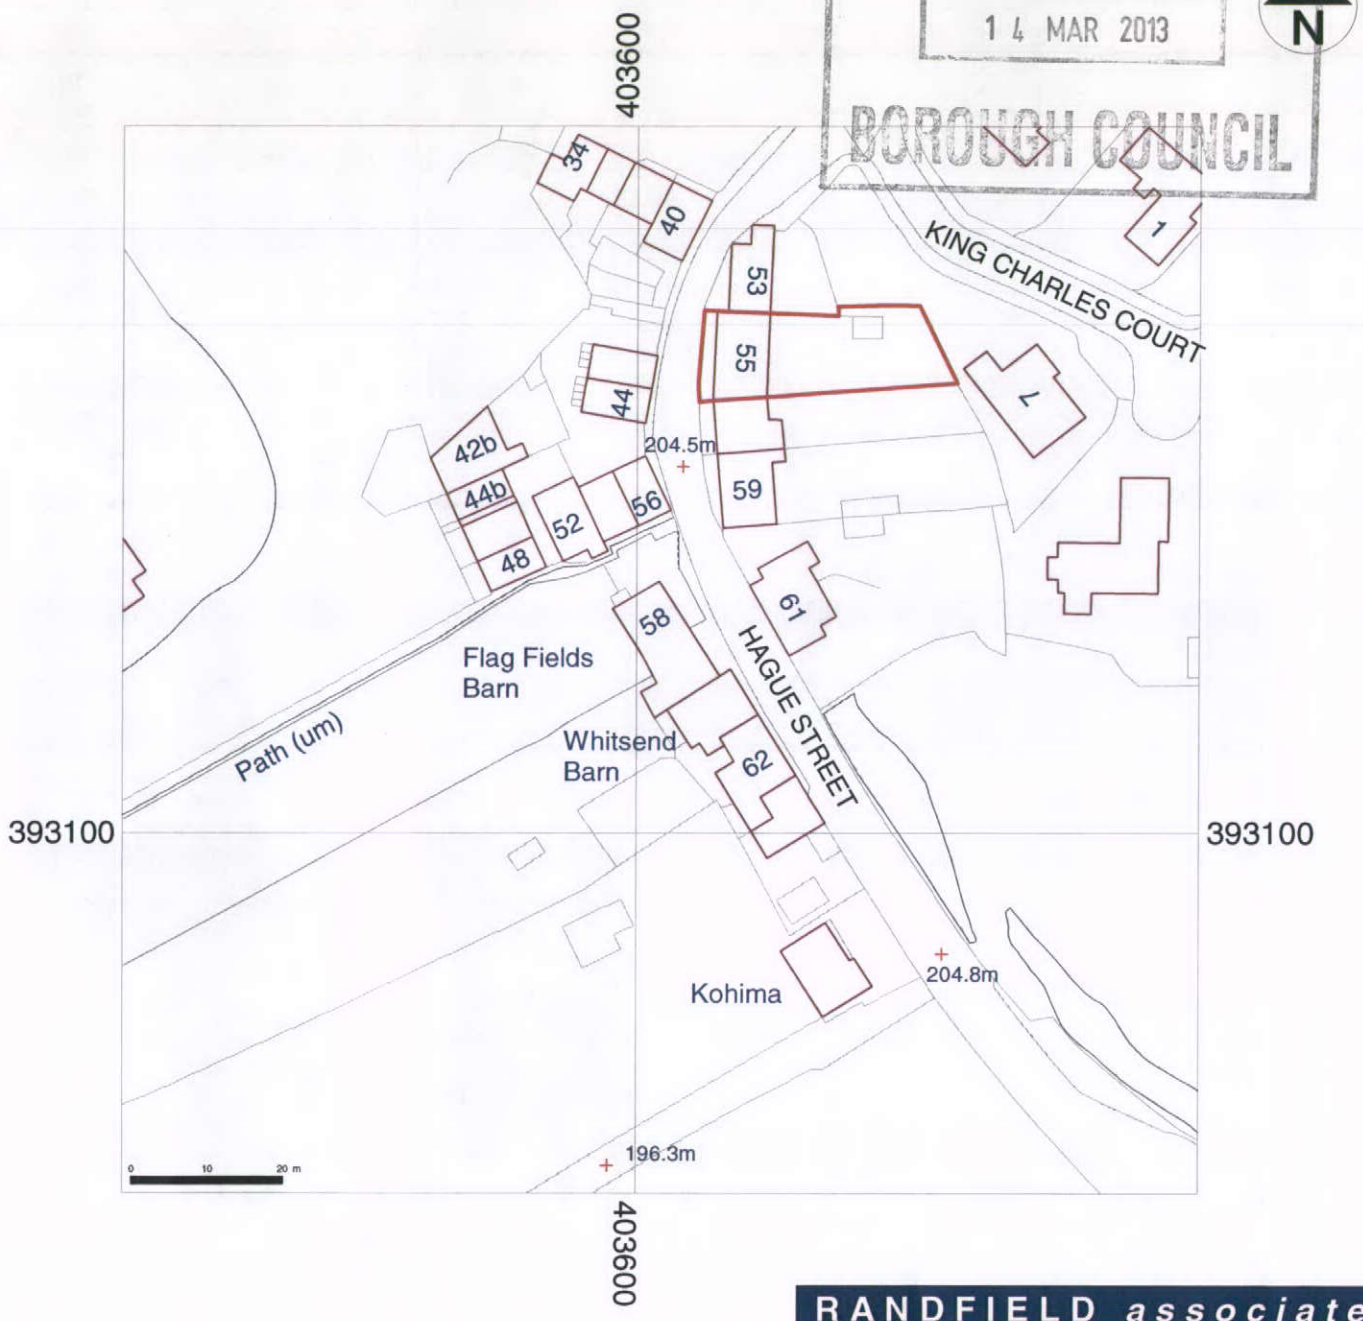

RANDFIELD associates
Saunders : King : Moran
CHARTERED ARCHITECTS
Forge Bank Studio
1a Longhurst Lane Marple Bridge Stockport SK6 5AE
Tel: 0161 427 8485 Fax: 0161 427 5770
e-mail: info@randfieldassociates.co.uk
web: www.randfieldassociates.co.uk
Planning & Design Consultants : Interior Design : Building Inspections & Surveys : Historic & Listed Building Specialists

Client: Nr B Naylor		
Job: 55 Hague Street Glossop SK13 8NS Renovation and Alteration		
Drawing: SITE LOCATION PLAN		
Scale: 1:1000	Date: Feb 13	Drawn: CAB
Job No: 3058	Dwg No: 01	Rev: -

A4