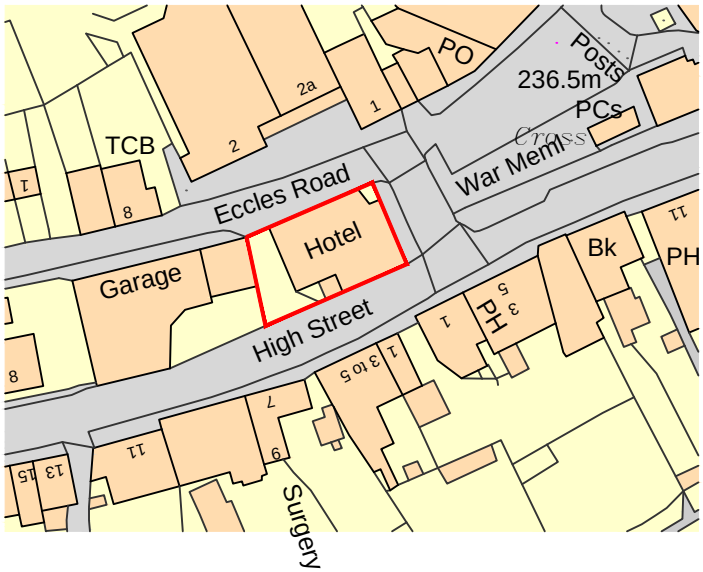

LOCATION PLAN SCALED AT 1:1250

N

Revision
- - - -

Drawing Status
Approval ☐ Tender ☐ Construction ☐ Information ☐ Preliminary ☐ As Built ☐

All levels and dimensions must be checked on site by contractor prior to commencement of works. Any variations must be reported to Philip Millson Associates Limited.

All information hereon in is the copyright of Philip Millson Associates Limited. Copying in full or in part is forbidden without the written permission from Philip Millson Associates Limited.

Client

Project Title
Kings Arms
Market Street
Chapel en le Frith
SK23 0EN

Drawing Number,
1700-LOC

Drawing Title
Location plan

Revision

Drawn DC | **Checked**

Date 04/03/12

Scale 1:1250

Architecture / Interior Design / Project Management / Brand Design / Marketing / Planning
Hyde Park House, Cartwright Street, Newton, Hyde, SK14 4EH also in Christchurch, New Zealand
T: +44(0) 161 367 2320 F:+44(0) 161 367 7322 W: pmadesignconsultants.com E: info@pmadesignconsultants.com
Registered in Cardiff No 2170580