HPK/2013/0136
HIGH PEAK
14 MAR 2013

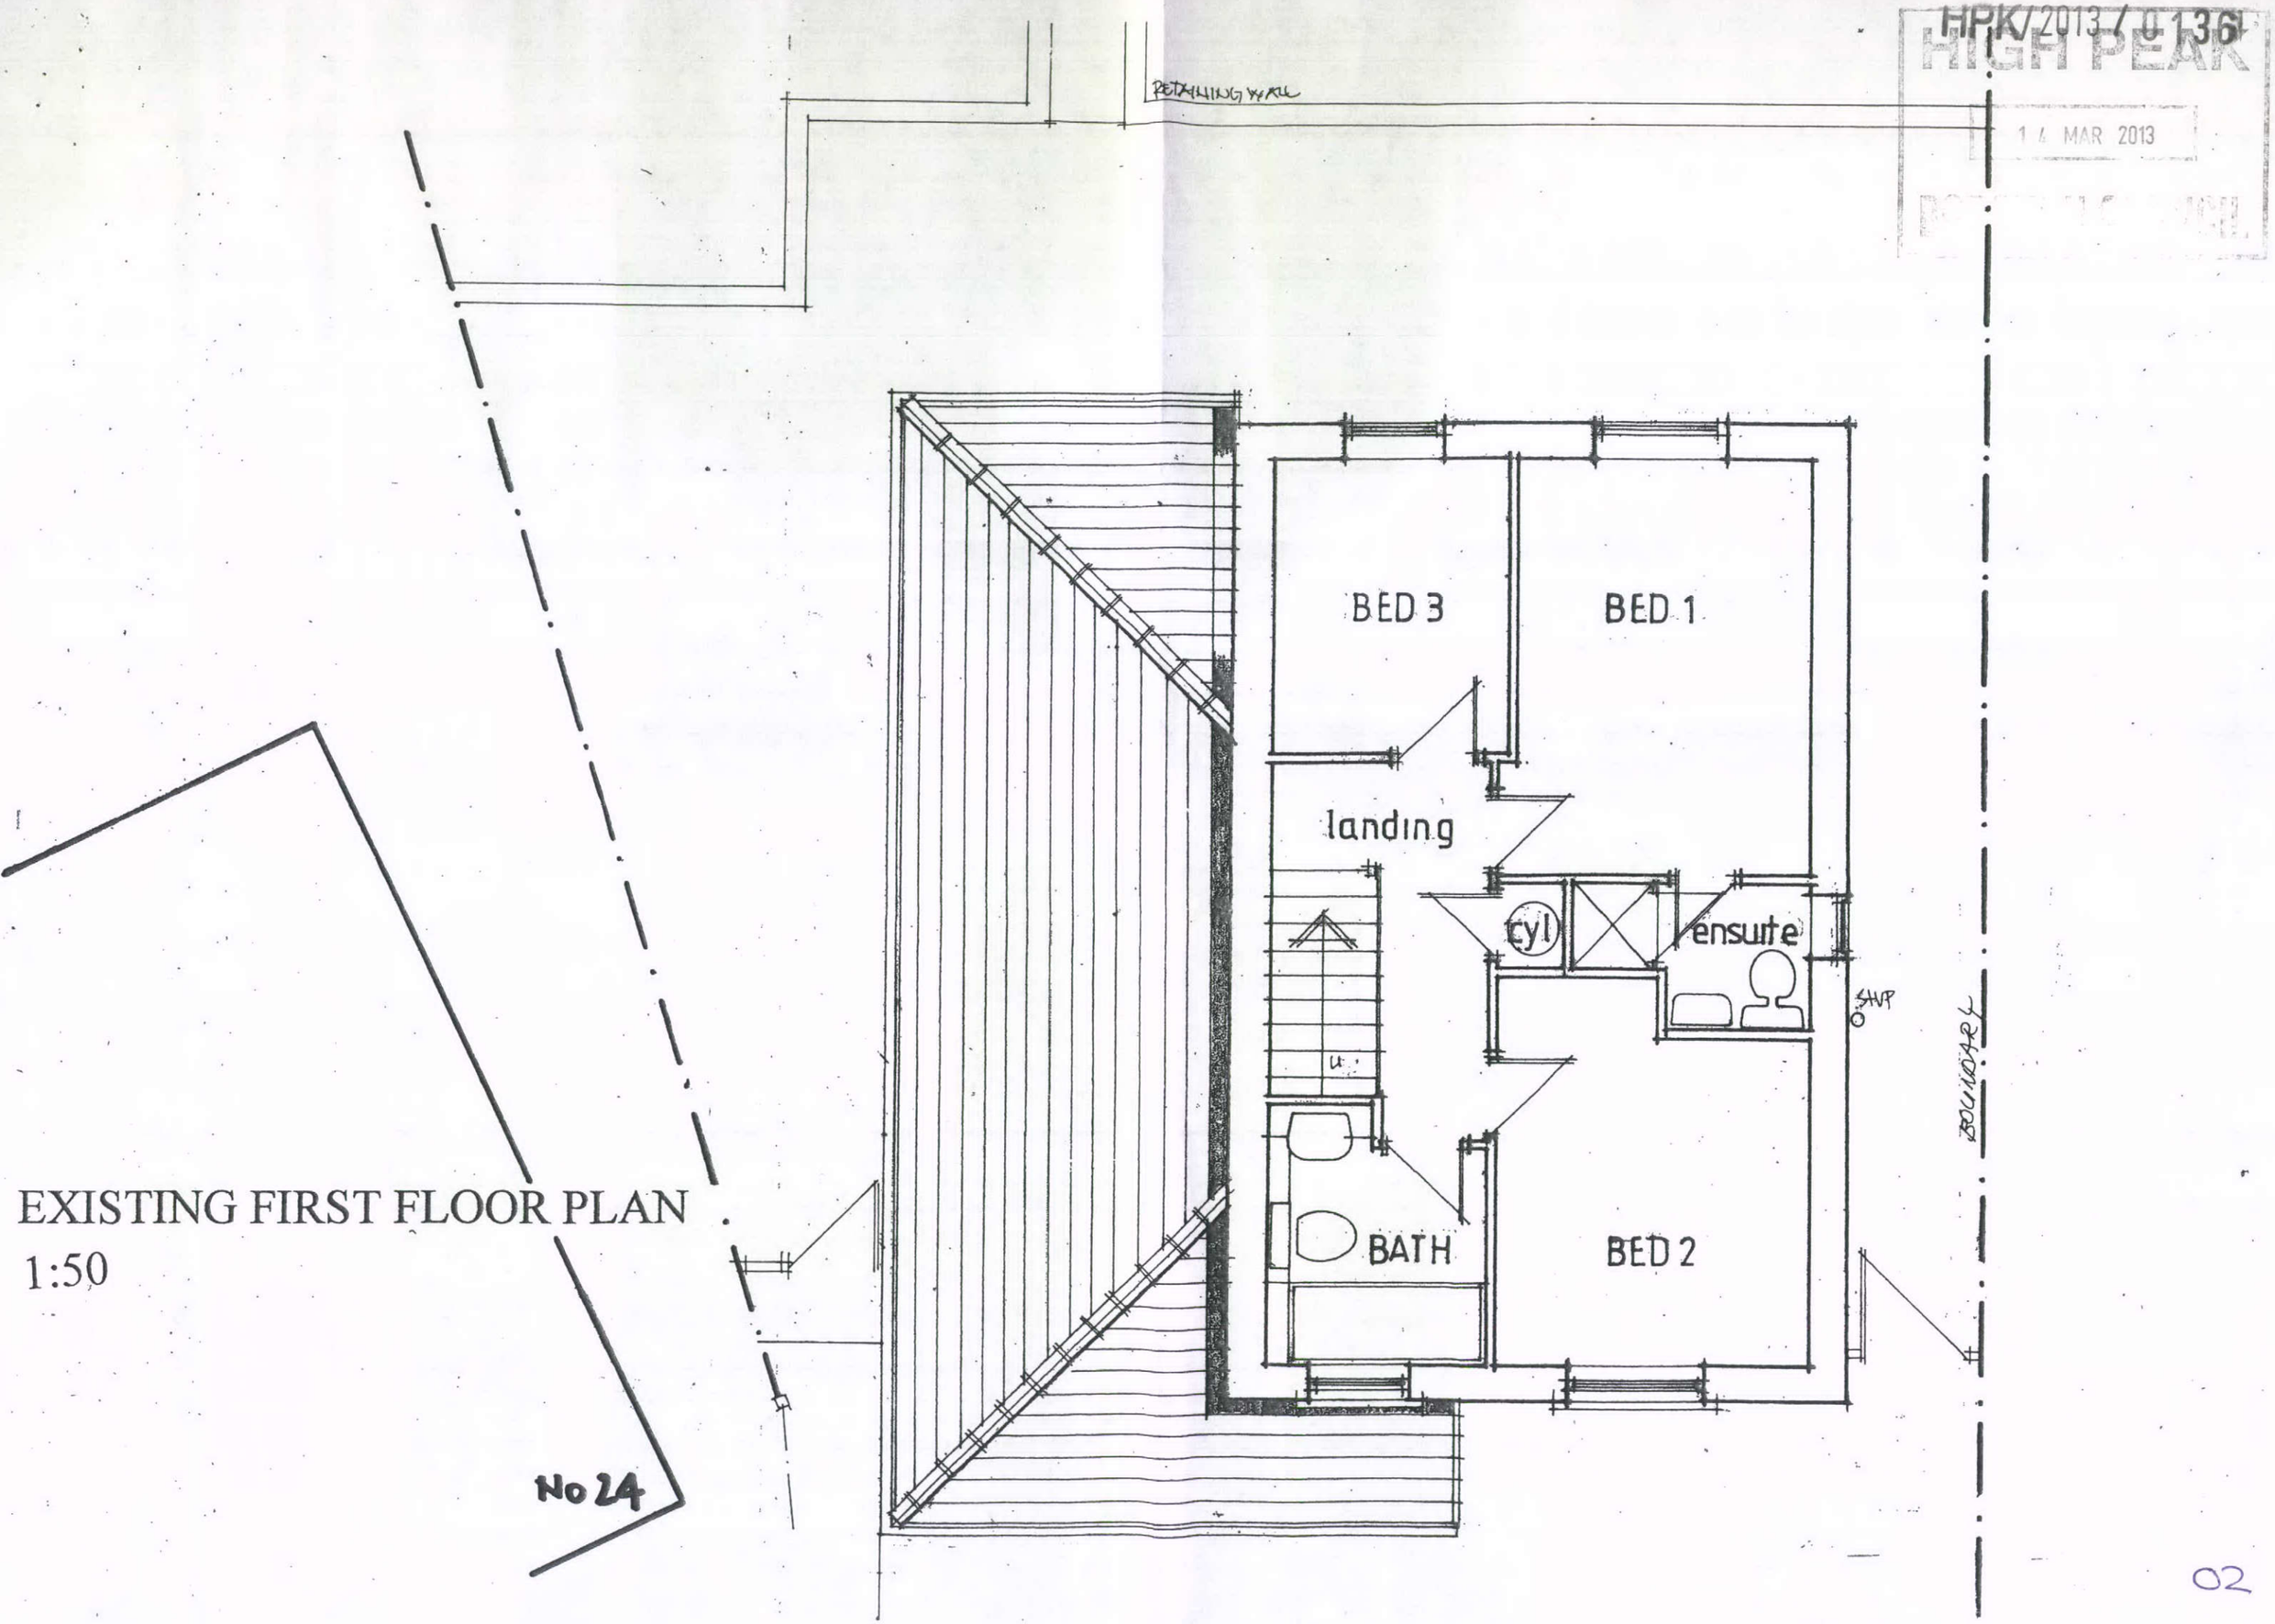

EXISTING FIRST FLOOR PLAN
1:50

02