HPK/2013/0136
HIGH PEAK
14 MAR 2013
BOROUGH COUNCIL

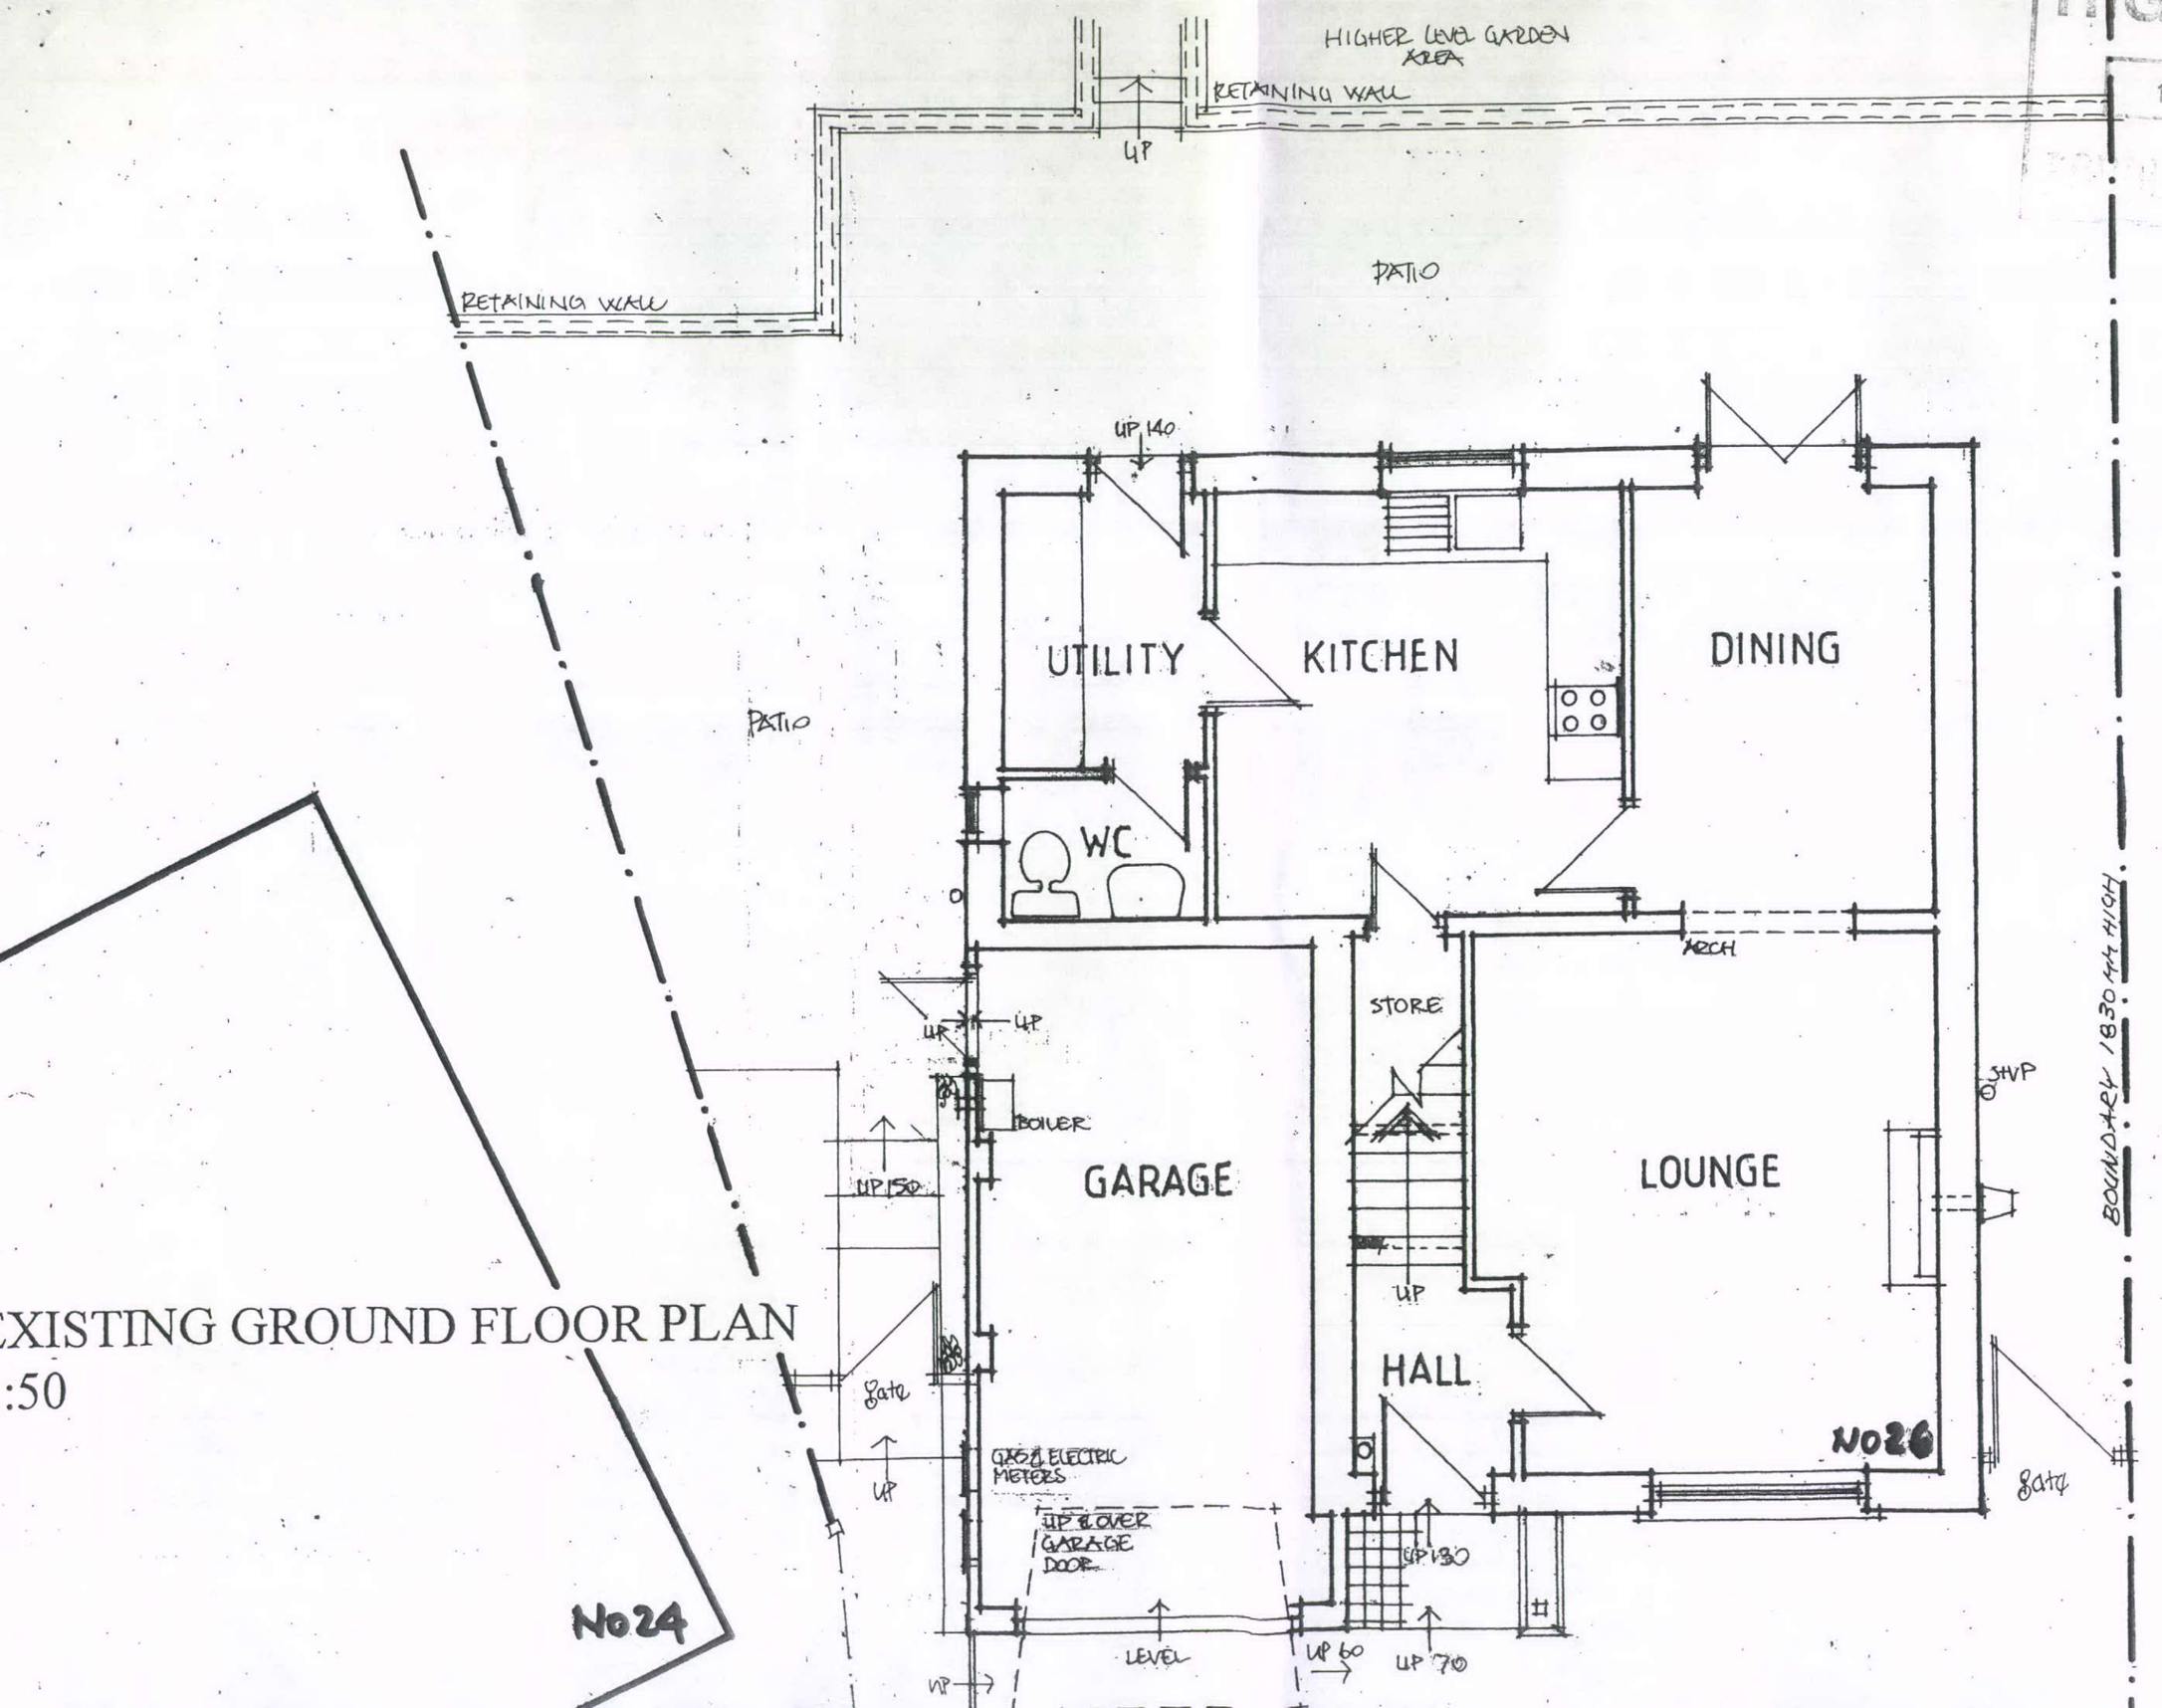

EXISTING GROUND FLOOR PLAN
:50

PLAN 01