HPK/2013/0136
HIGH PEAK
14 MAR 2013
BOROUGH COUNCIL

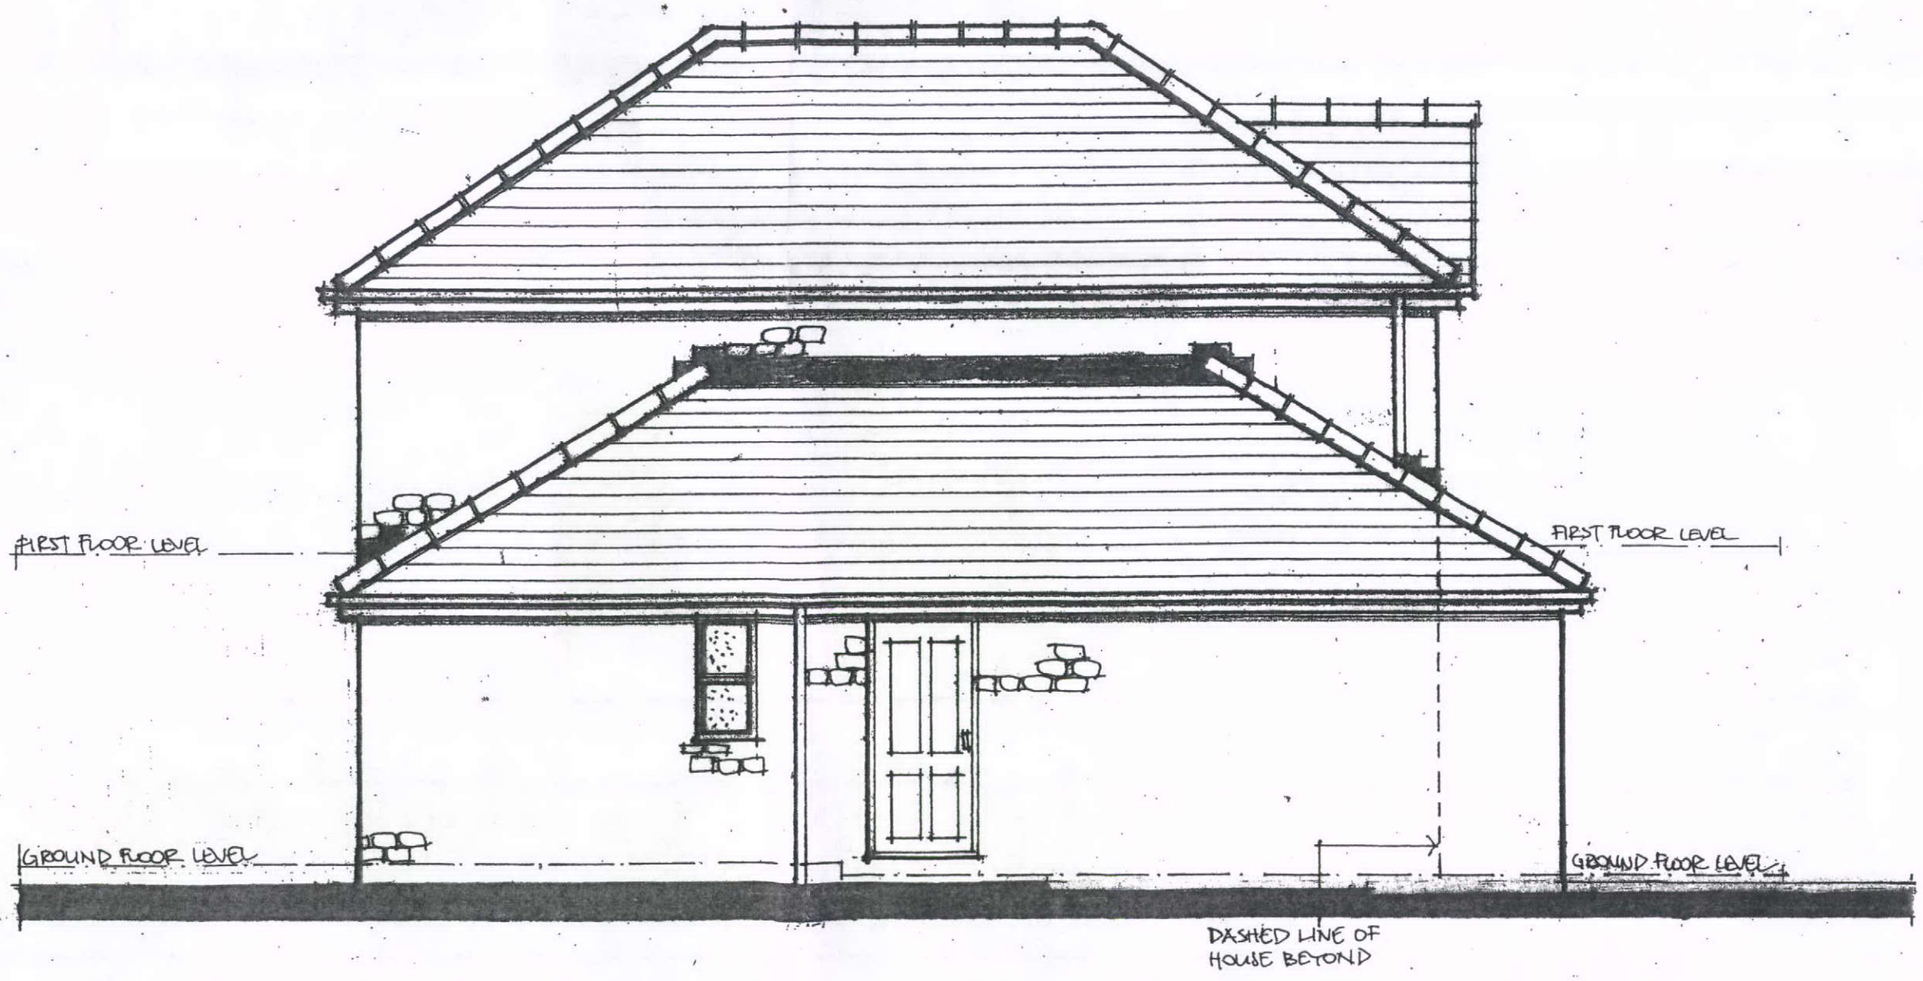

EXISTING SIDE ELEVATION 1:50

04