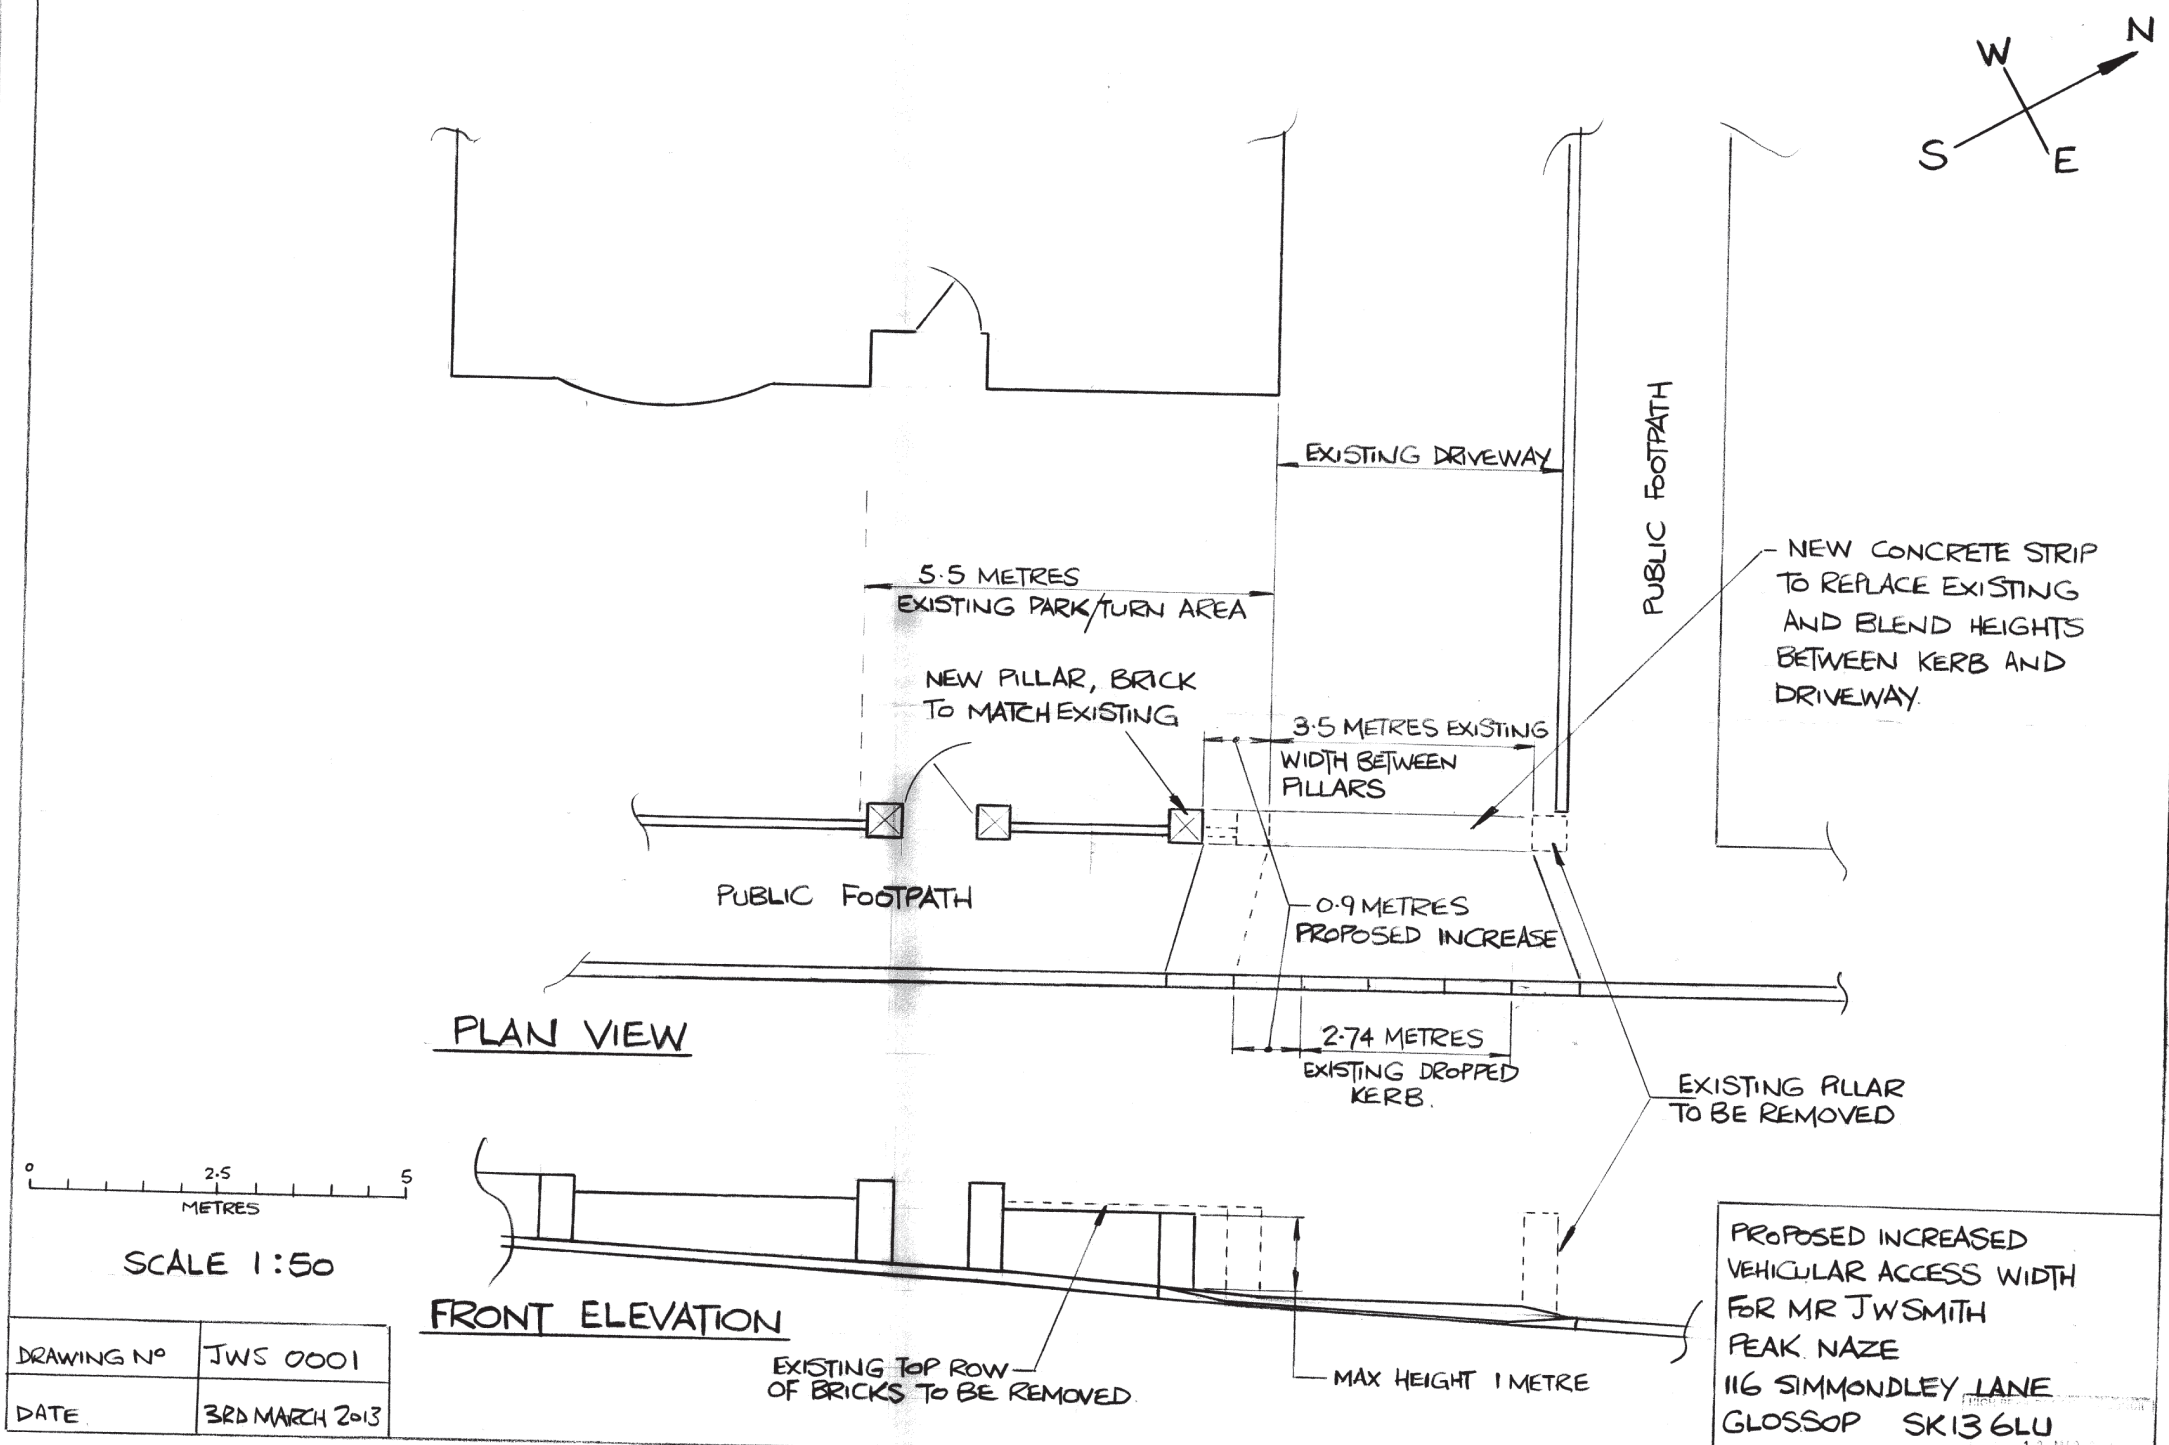

DRAWING Nº	JWS 0001
DATE	3RD MARCH 2013

PROPOSED INCREASED
VEHICULAR ACCESS WIDTH
FOR MR J W SMITH
PEAK NAZE
116 SIMMONDLEY LANE
GLOSSOP SK13 6LU