





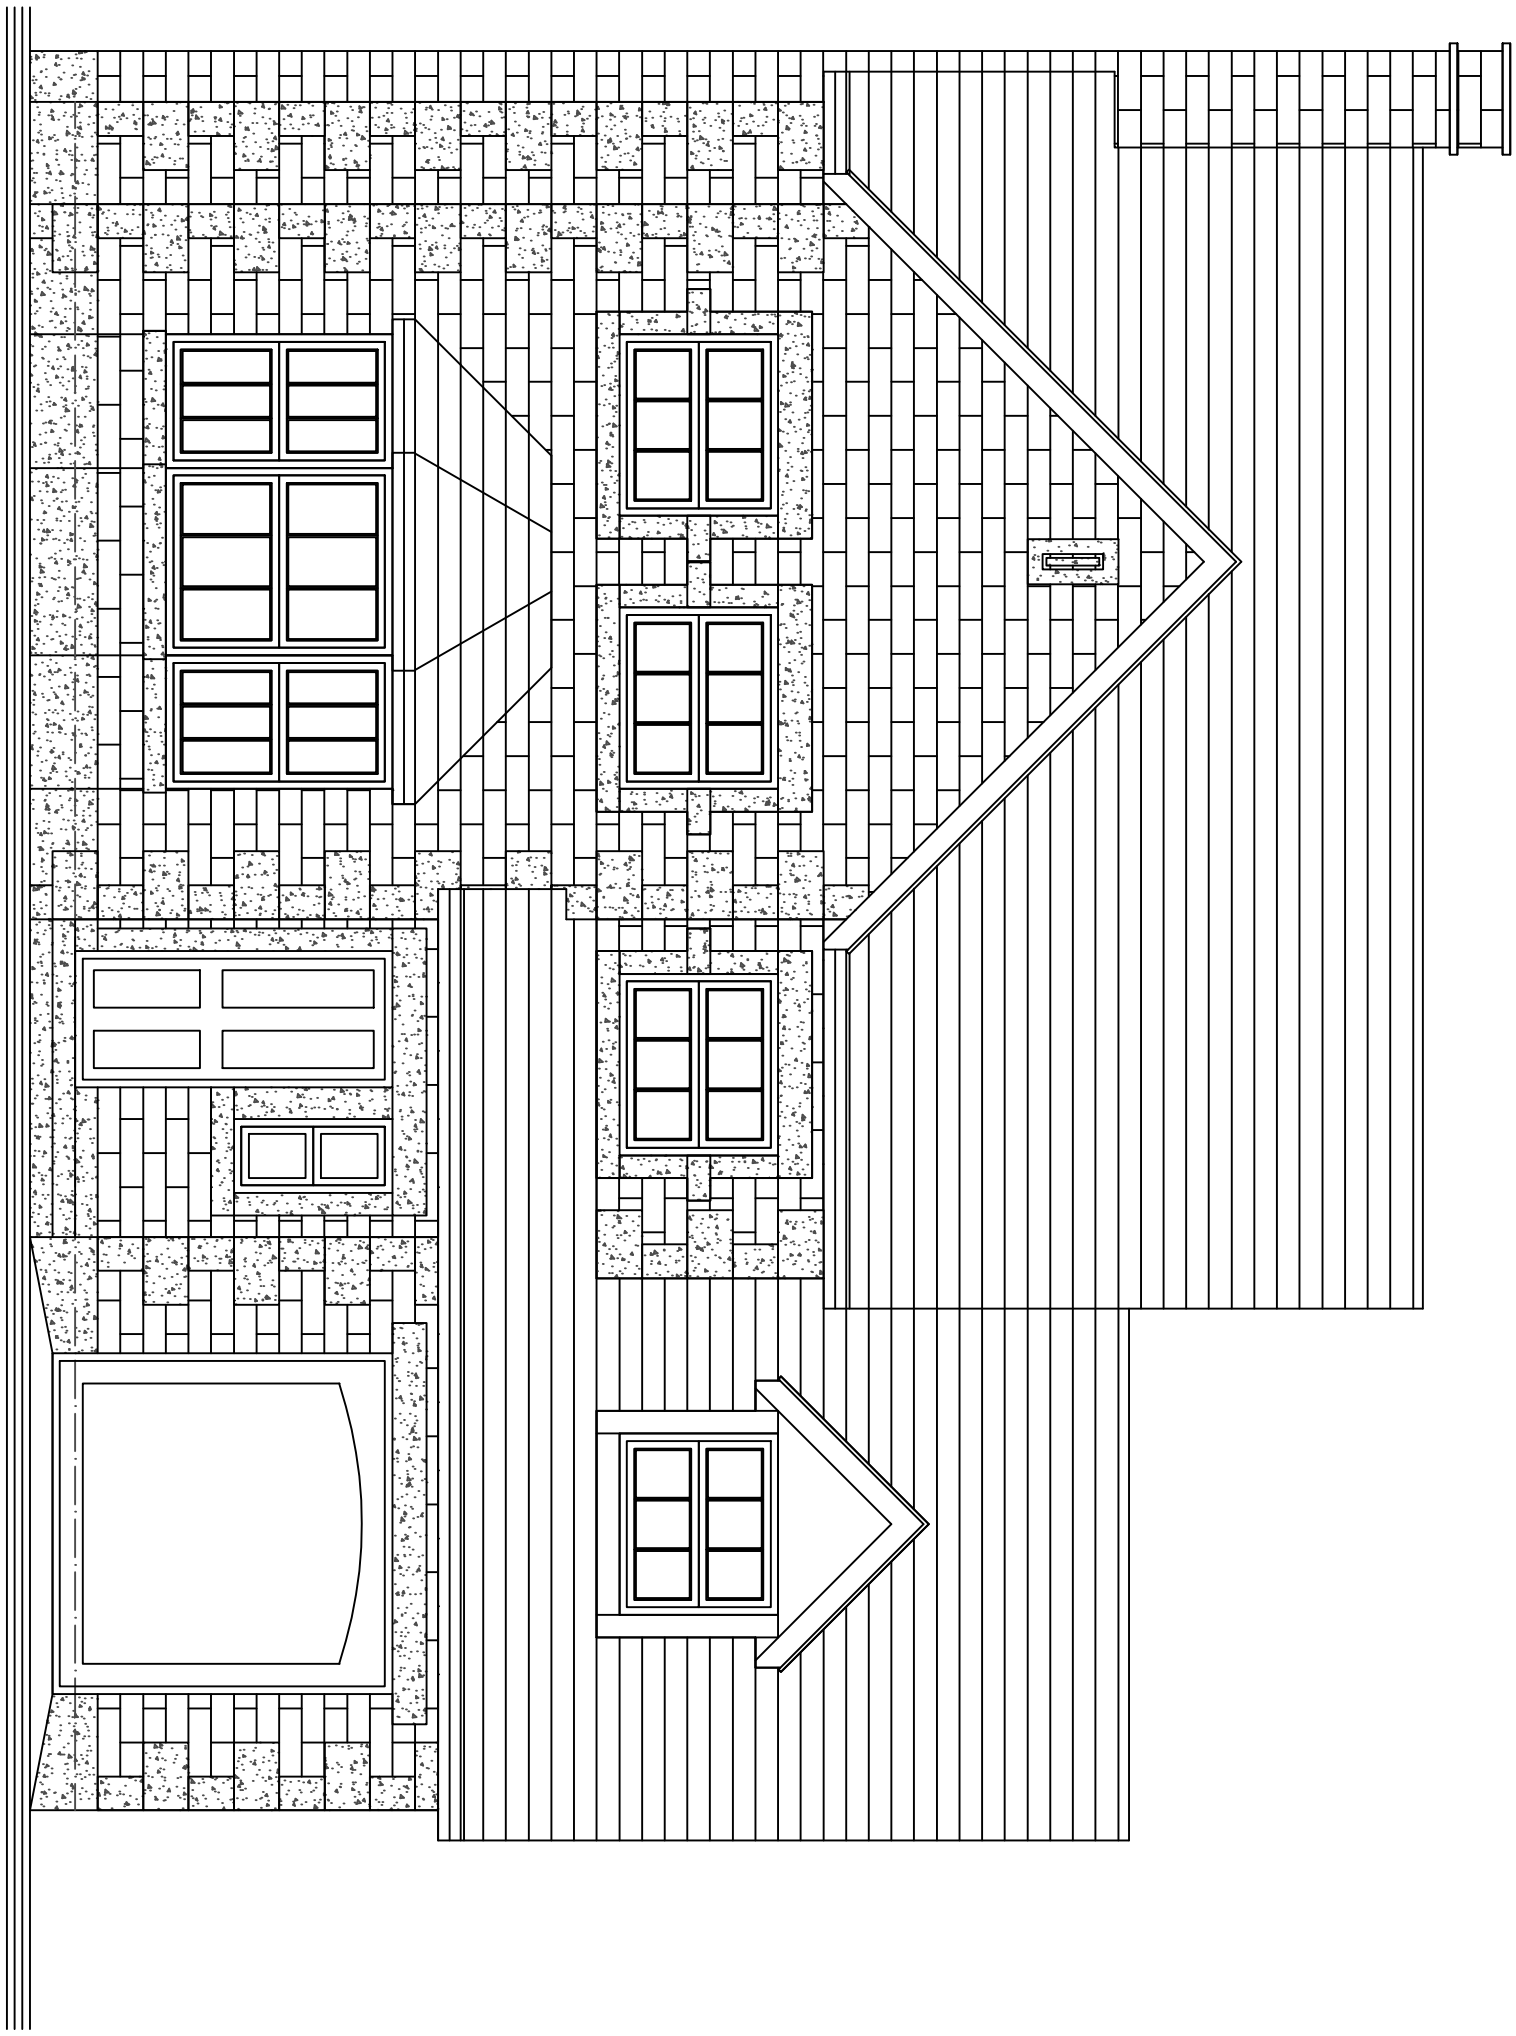

FRONT ELEVATION AS EXISTING 1:50

1 THE OLD TENNIS COURTS

1, TENNIS COURTS

SURVEY 03

©THIS DRAWING AND THE BUILDING WORKS DEPICTED ARE THE COPYRIGHT OF AJS ARCHITECTURE AND MAY NOT BE REPRODUCED OR AMENDED EXCEPT BY WRITTEN PERMISSION. NO LIABILITY WILL BE ACCEPTED FOR AMENDMENTS MADE BY OTHER PERSONS. - DO NOT SCALE OFF DRAWING, CONFIRM ALL DIMS ON SITE

A.J.S ARCHITECTURE

32 carr road.
buxton.
derbyshire.
sk17 6wf.

h: 01298 26062
m: 07794 400237

DATE: FEB'13 | 1:50

DRAWN: | CHECKED:

DWG: EXISTING

THE OLD TENNIS COURTS

OFF LASCELLES ROAD, BUXTON

REVISIONS: