19 MAR 2013

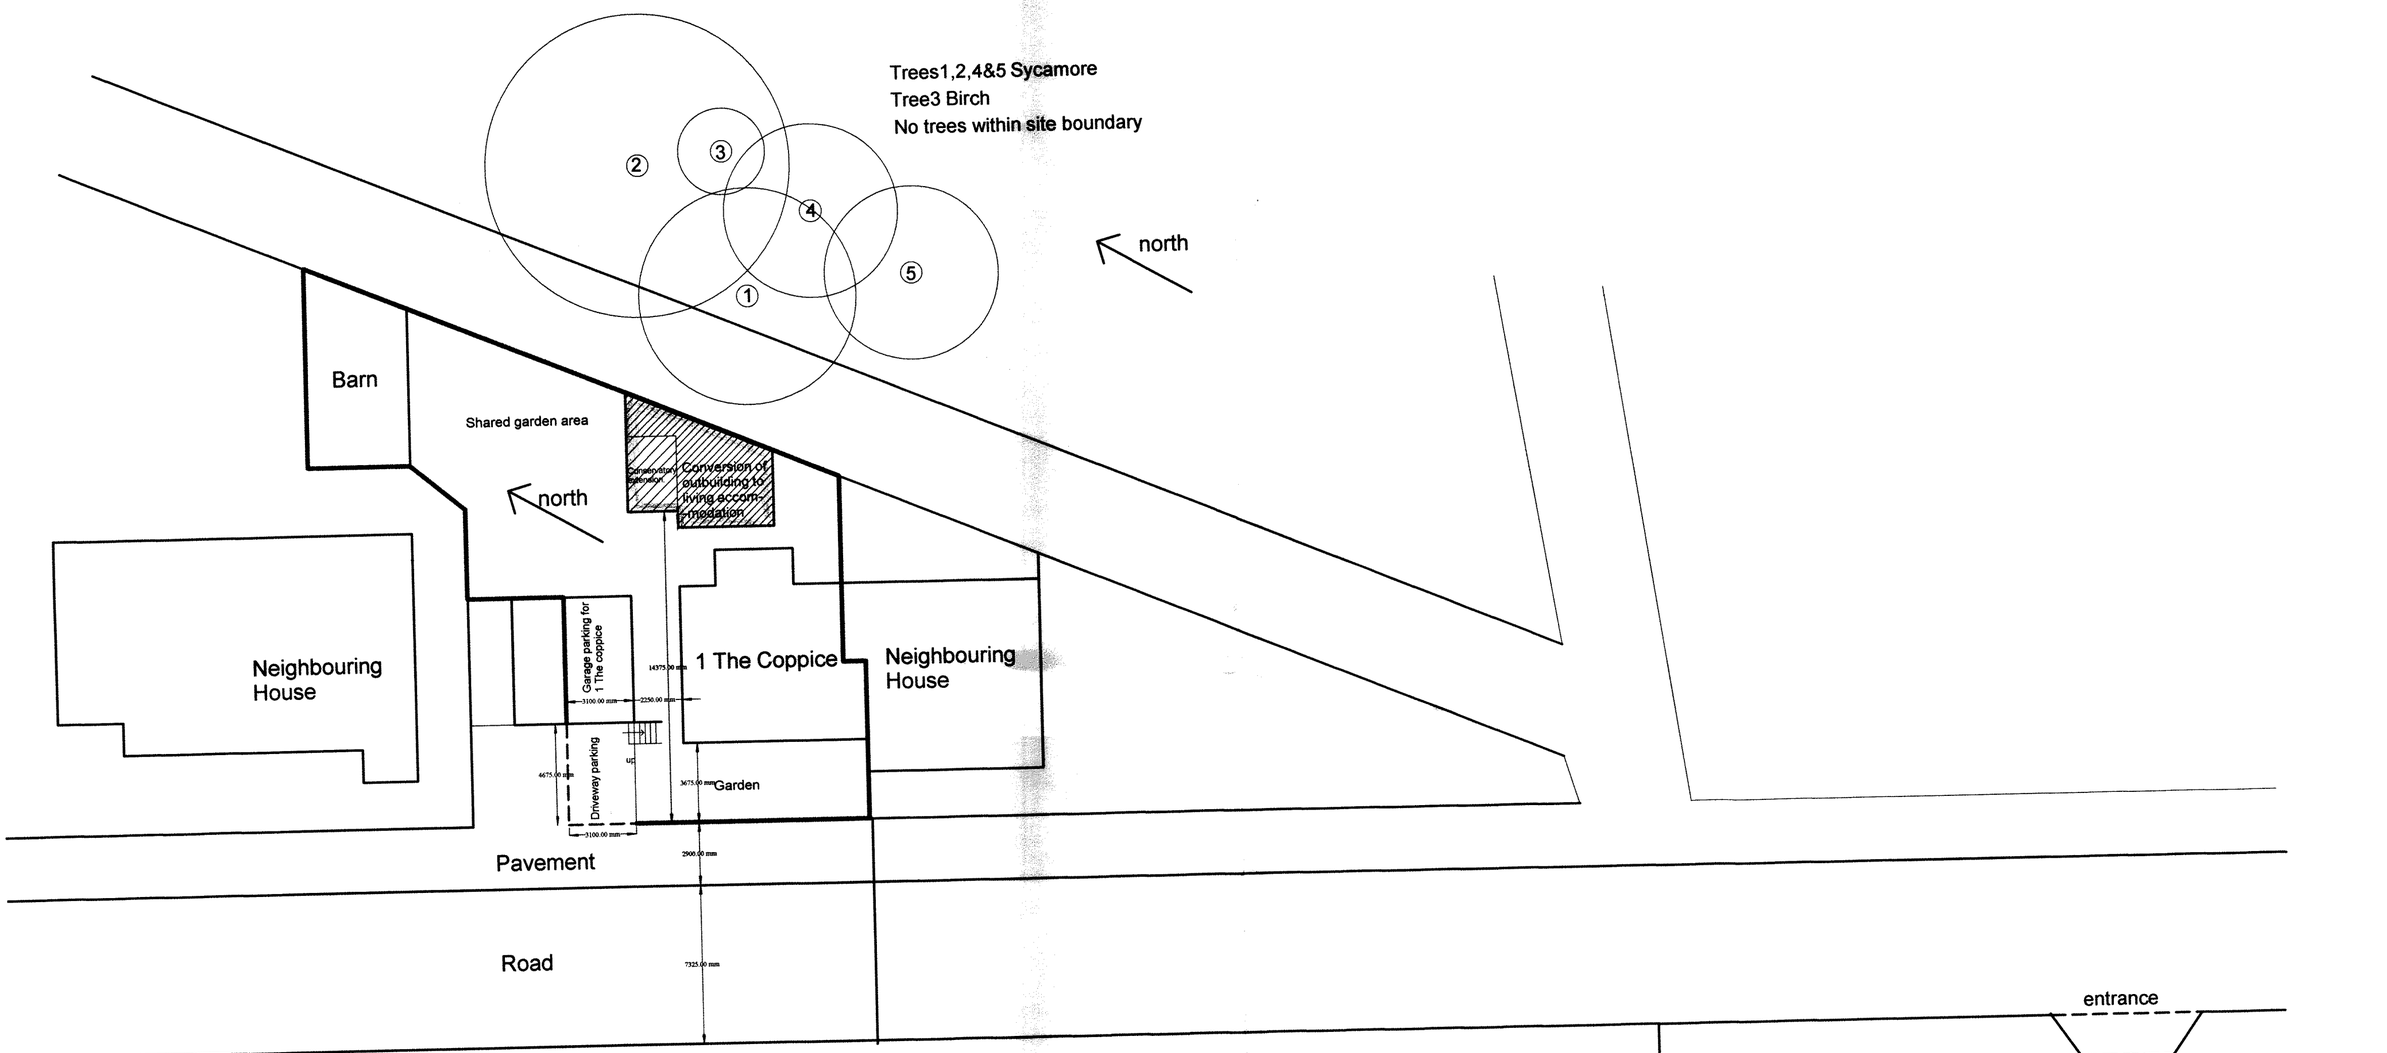

Ron Turner Building Design
Bramwell Barn, The Courtyard, Buxton Rd.
Tideswell, SK17 8PG.
Tel. 01298 871772. Mob. 07592440543.

Project. Conversion of outbuilding to living accommodation at 1. The Coppice, Manchester Road, Buxton.

client. D. Pashley

Drawing title. Block Plan

Drawing No. 3 Revision. 1

Scale. 1/200 Date. 15/03/2013